



ELEVATION FROM ROADWAY

Pair of framed ledged and braced softwood gates with stain/preservative finish in colour to be confirmed


Gates to be hung on 1 pair of Collinge hinges per gate or similar heavy duty hinges together with locks, bolts etc to be agreed.

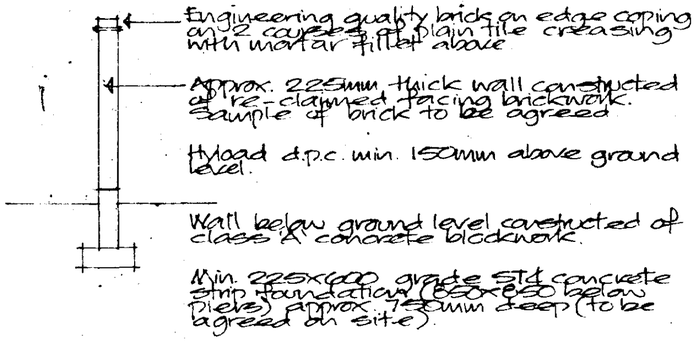


TYPICAL SECTION THROUGH WALL.

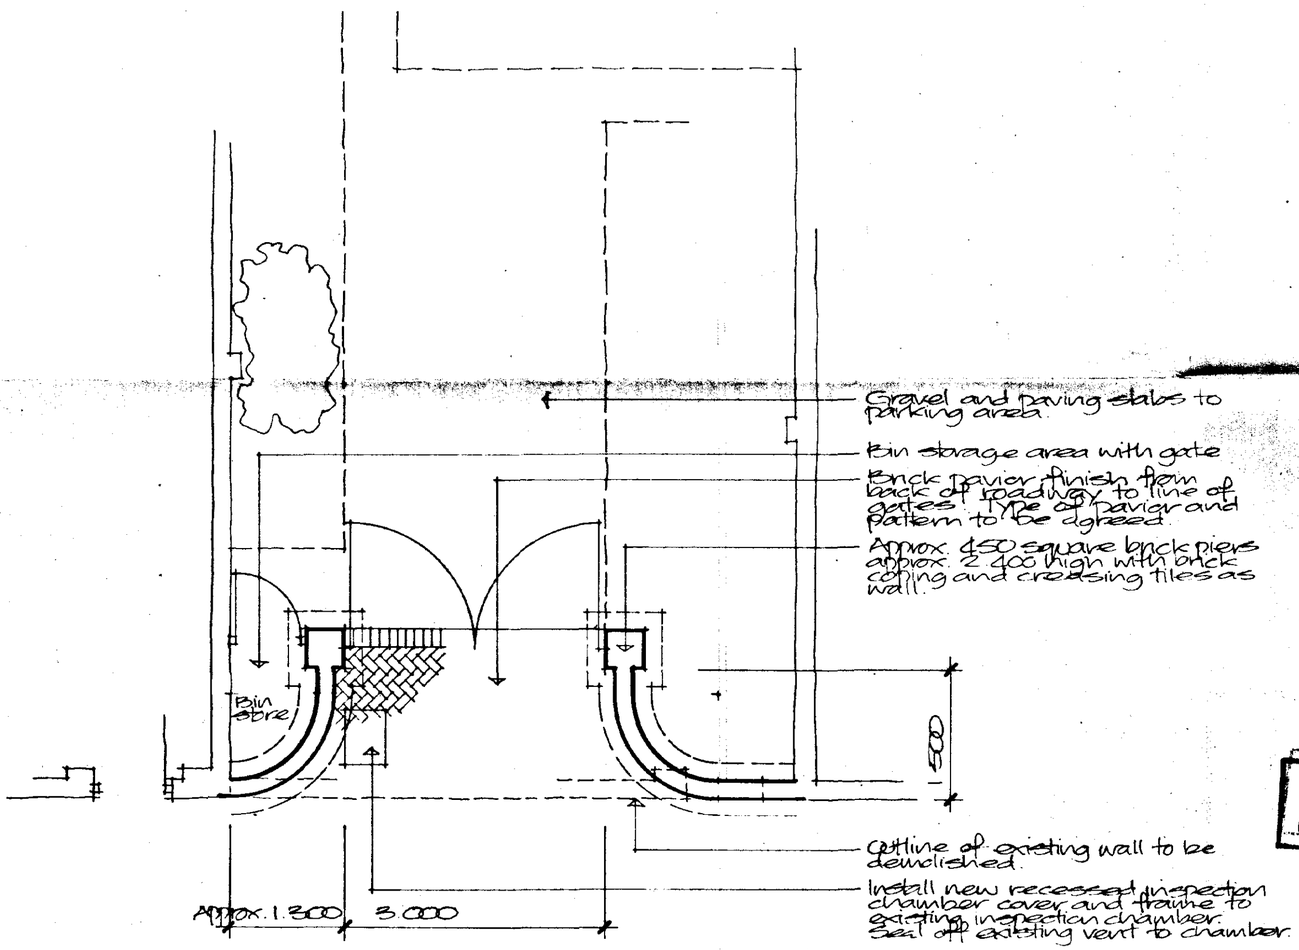



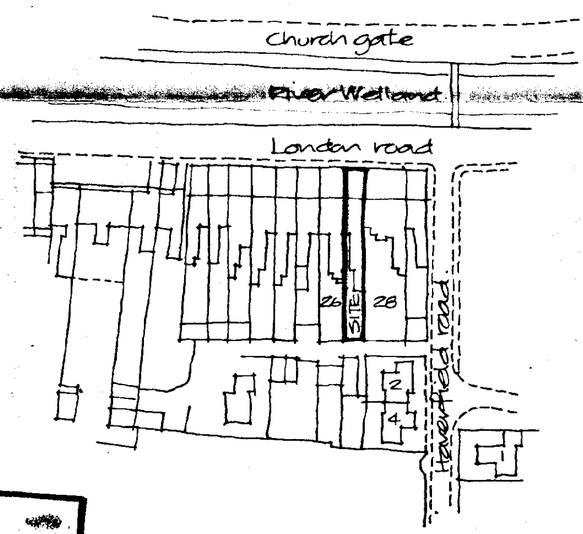

LOCATION PLAN
Scale 1:1250

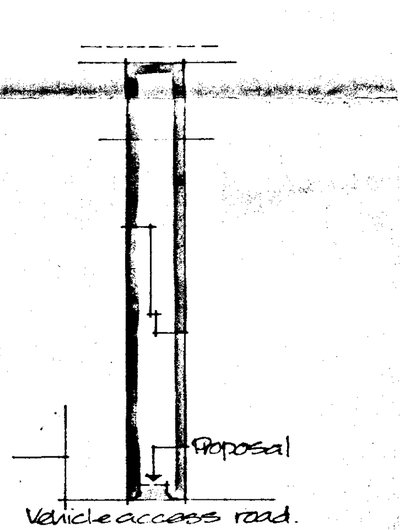

BLOCK PLAN Scale 1:500

DETERMINED PLAN

SHDC Planning & Development
17 DEC 2002
Ref 1382/02

Project
PROPOSED ALTERATIONS TO FORM VEHICLE ACCESS TO REAR OF PREMISES 27 WELLAND TERRACE, SPALDING.

ALAN HORNSBY
ARCHITECTURAL SERVICES
'Little Acre'
Peak Hill, Cowbit,
Spalding, Lincs. PE12 6AW
Tel. Holbeach (01406) 380591

Client
MR. & MRS C SMITH

Scale 1:50
Date June 02

Drg. no.
02/30/01

Summit DS(UK) 0098