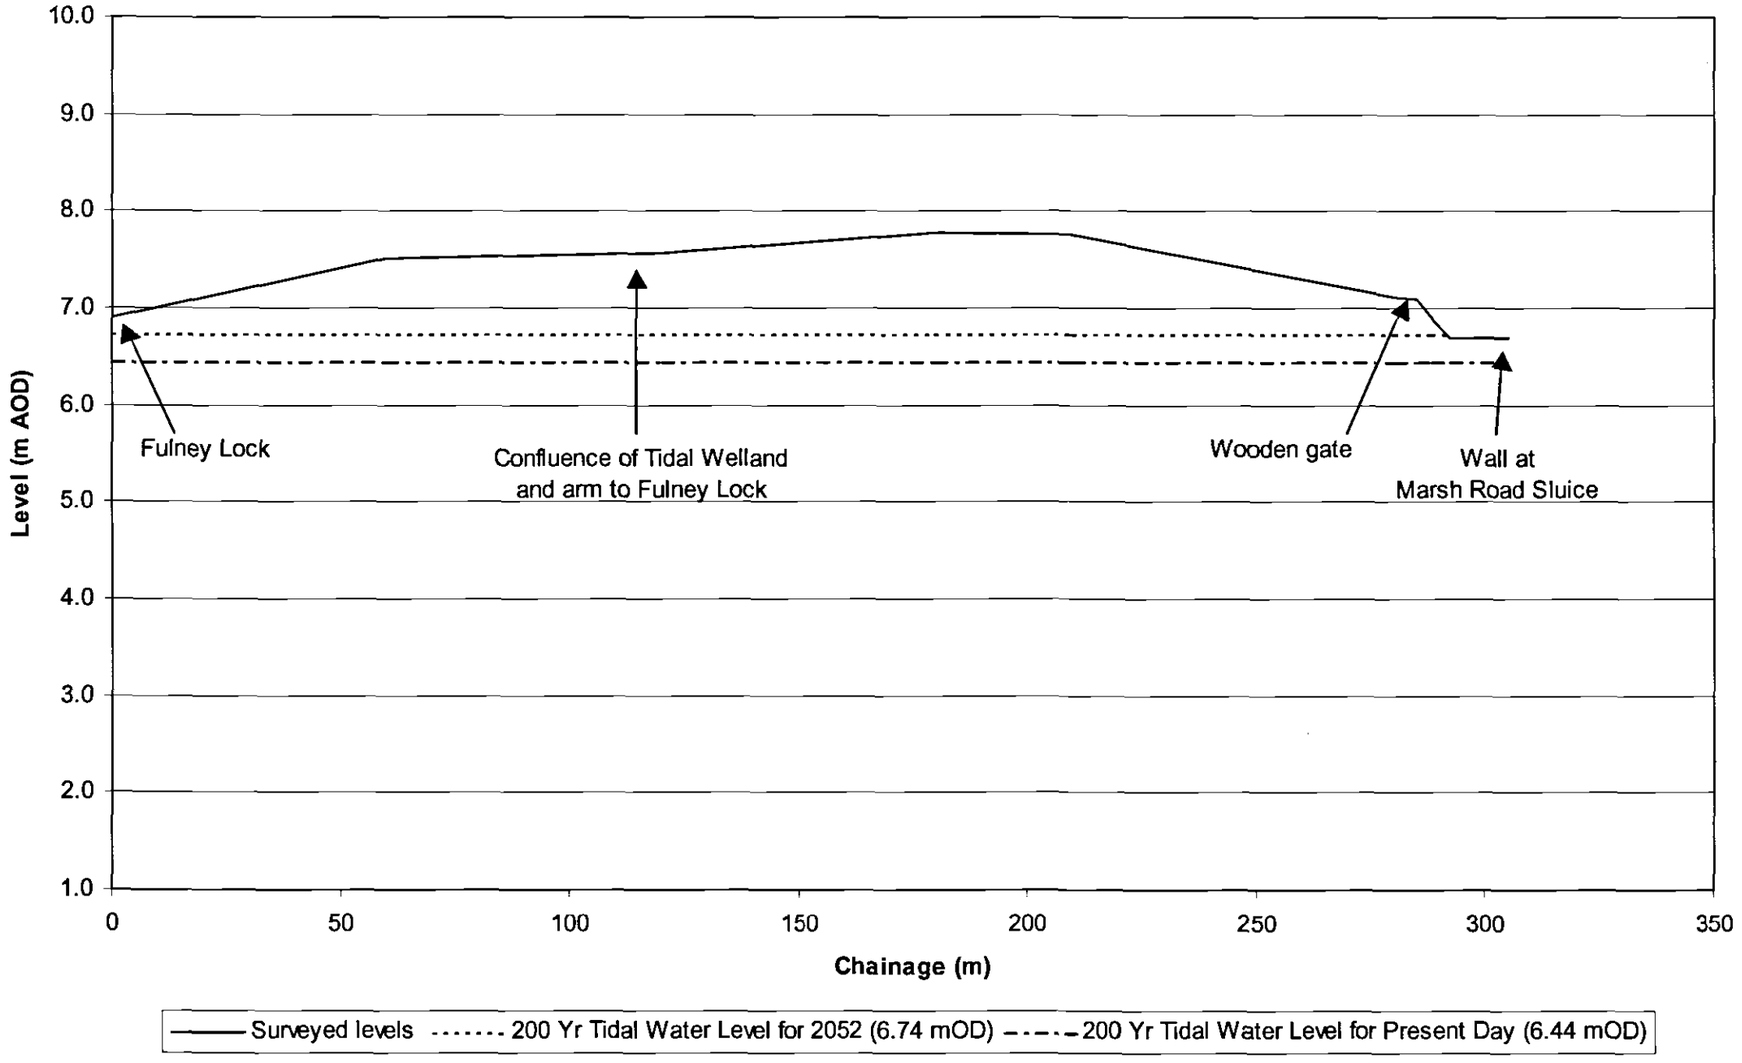


Key:

Title:
LONGITUDINAL PROFILE FROM FULNEY LOCK TO MARSH ROAD SLUICE

Project:
SEVERN ROAD - SPALDING FLOOD RISK ASSESSMENT

Client:
SOUTH HOLLAND DISTRICT COUNCIL

Date:
OCT' 2003

Scale:
NTS

Figure:
6

ROYAL HASKONING
POSFORD HASKONING