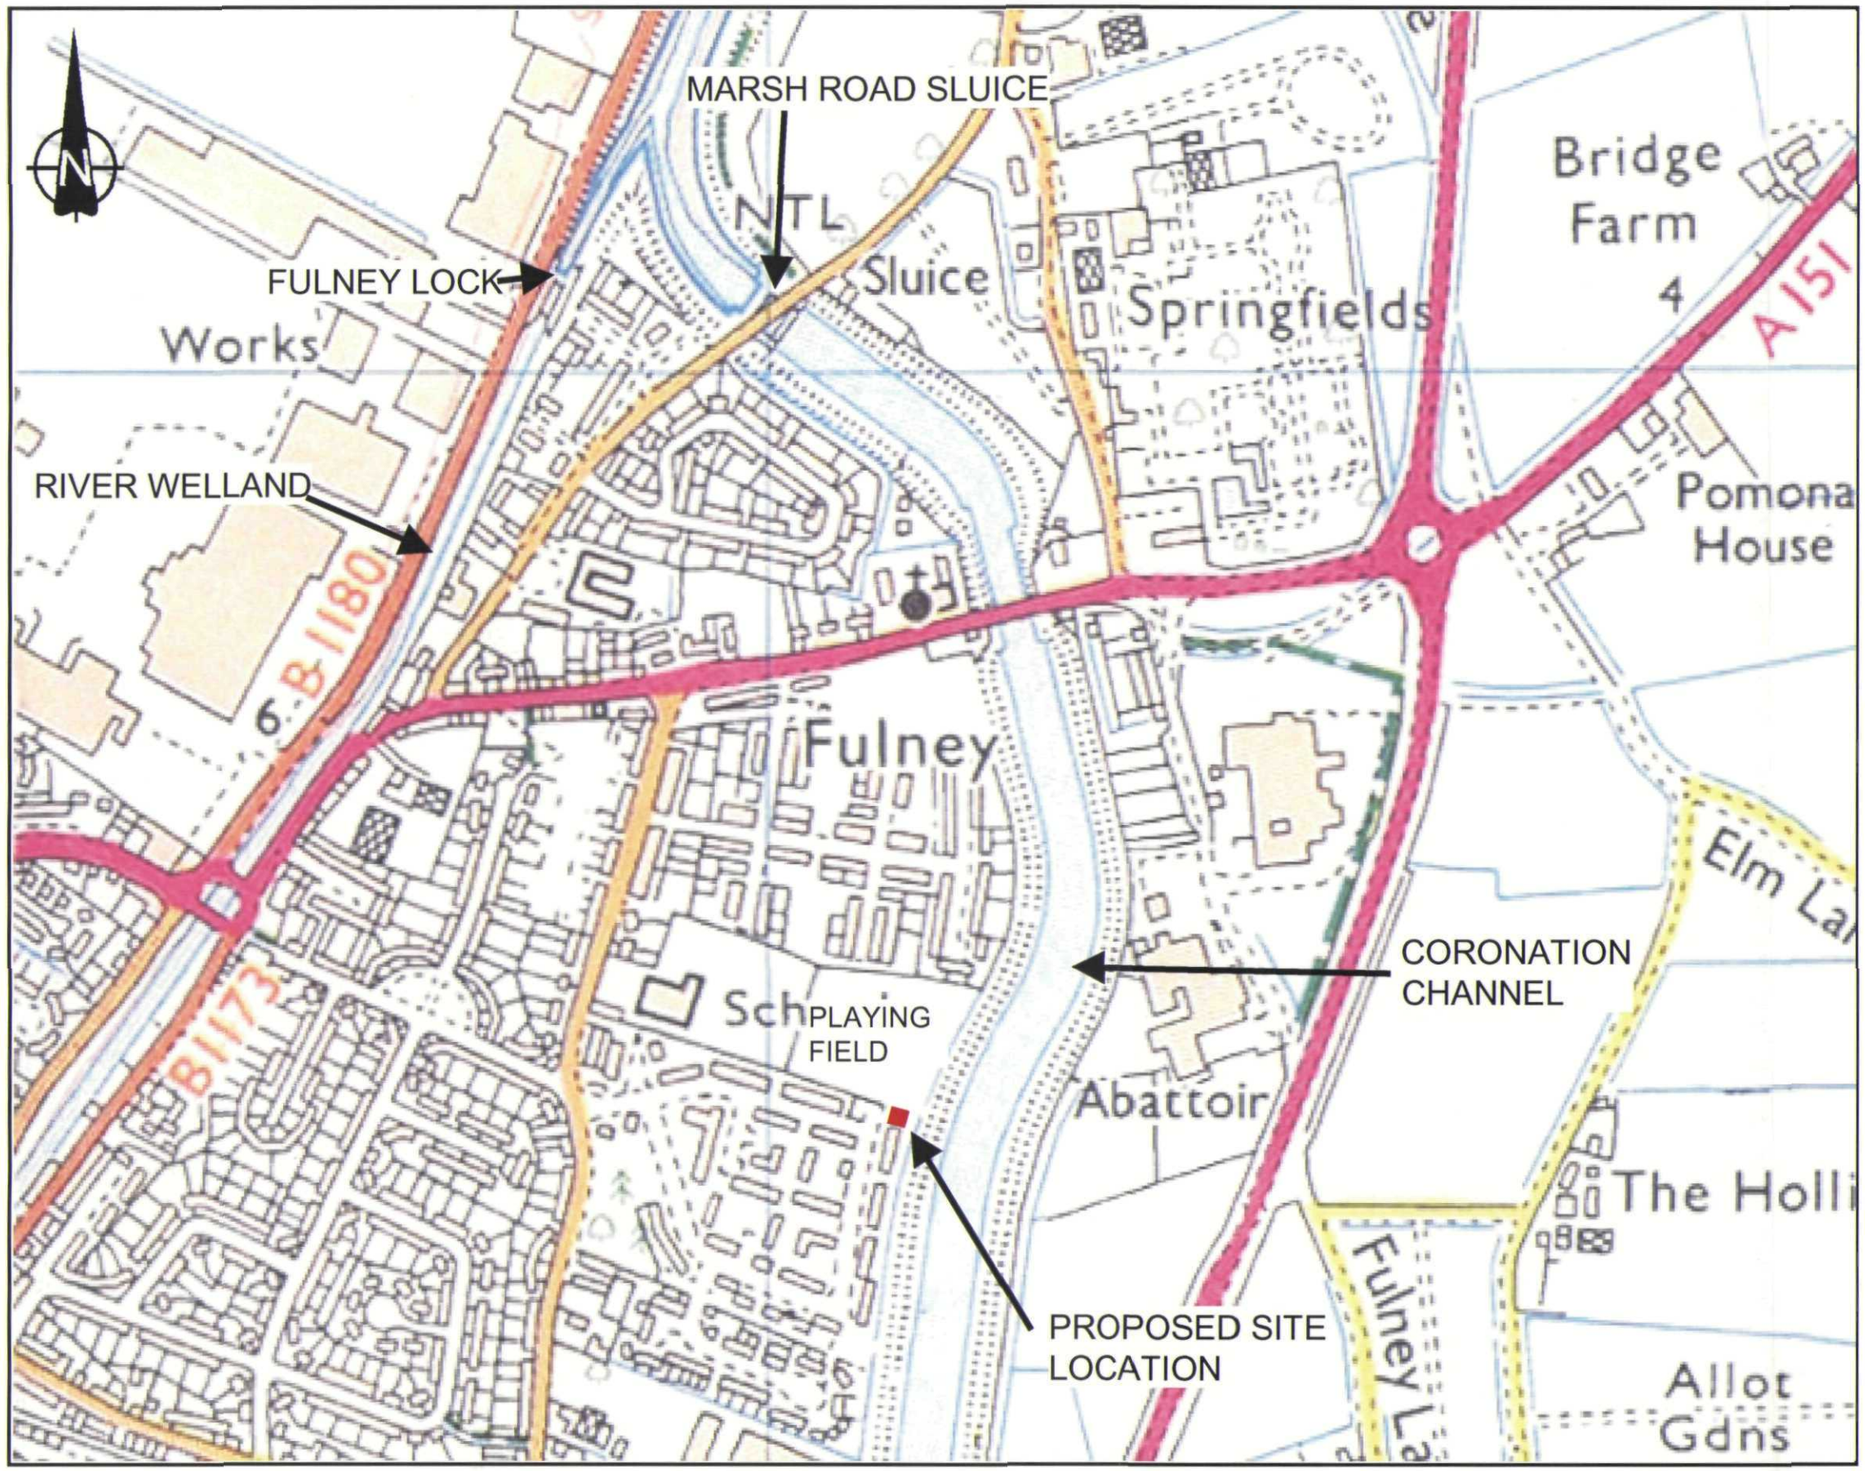


Key:

Source:
© Crown Copyright. South Holland District Council.
Licence Number LA 079413

Title:
LOCATION PLAN

Project:
SEVERN ROAD - SPALDING
FLOOD RISK ASSESSMENT

Client:
SOUTH HOLLAND DISTRICT COUNCIL

Date:	Scale:
OCT' 2003	NTS

Figure:
1

ROYAL HASKONING
POSFORD HASKONING

GIS/Drive/Projects/9P2455/Figures 1-4.ppt