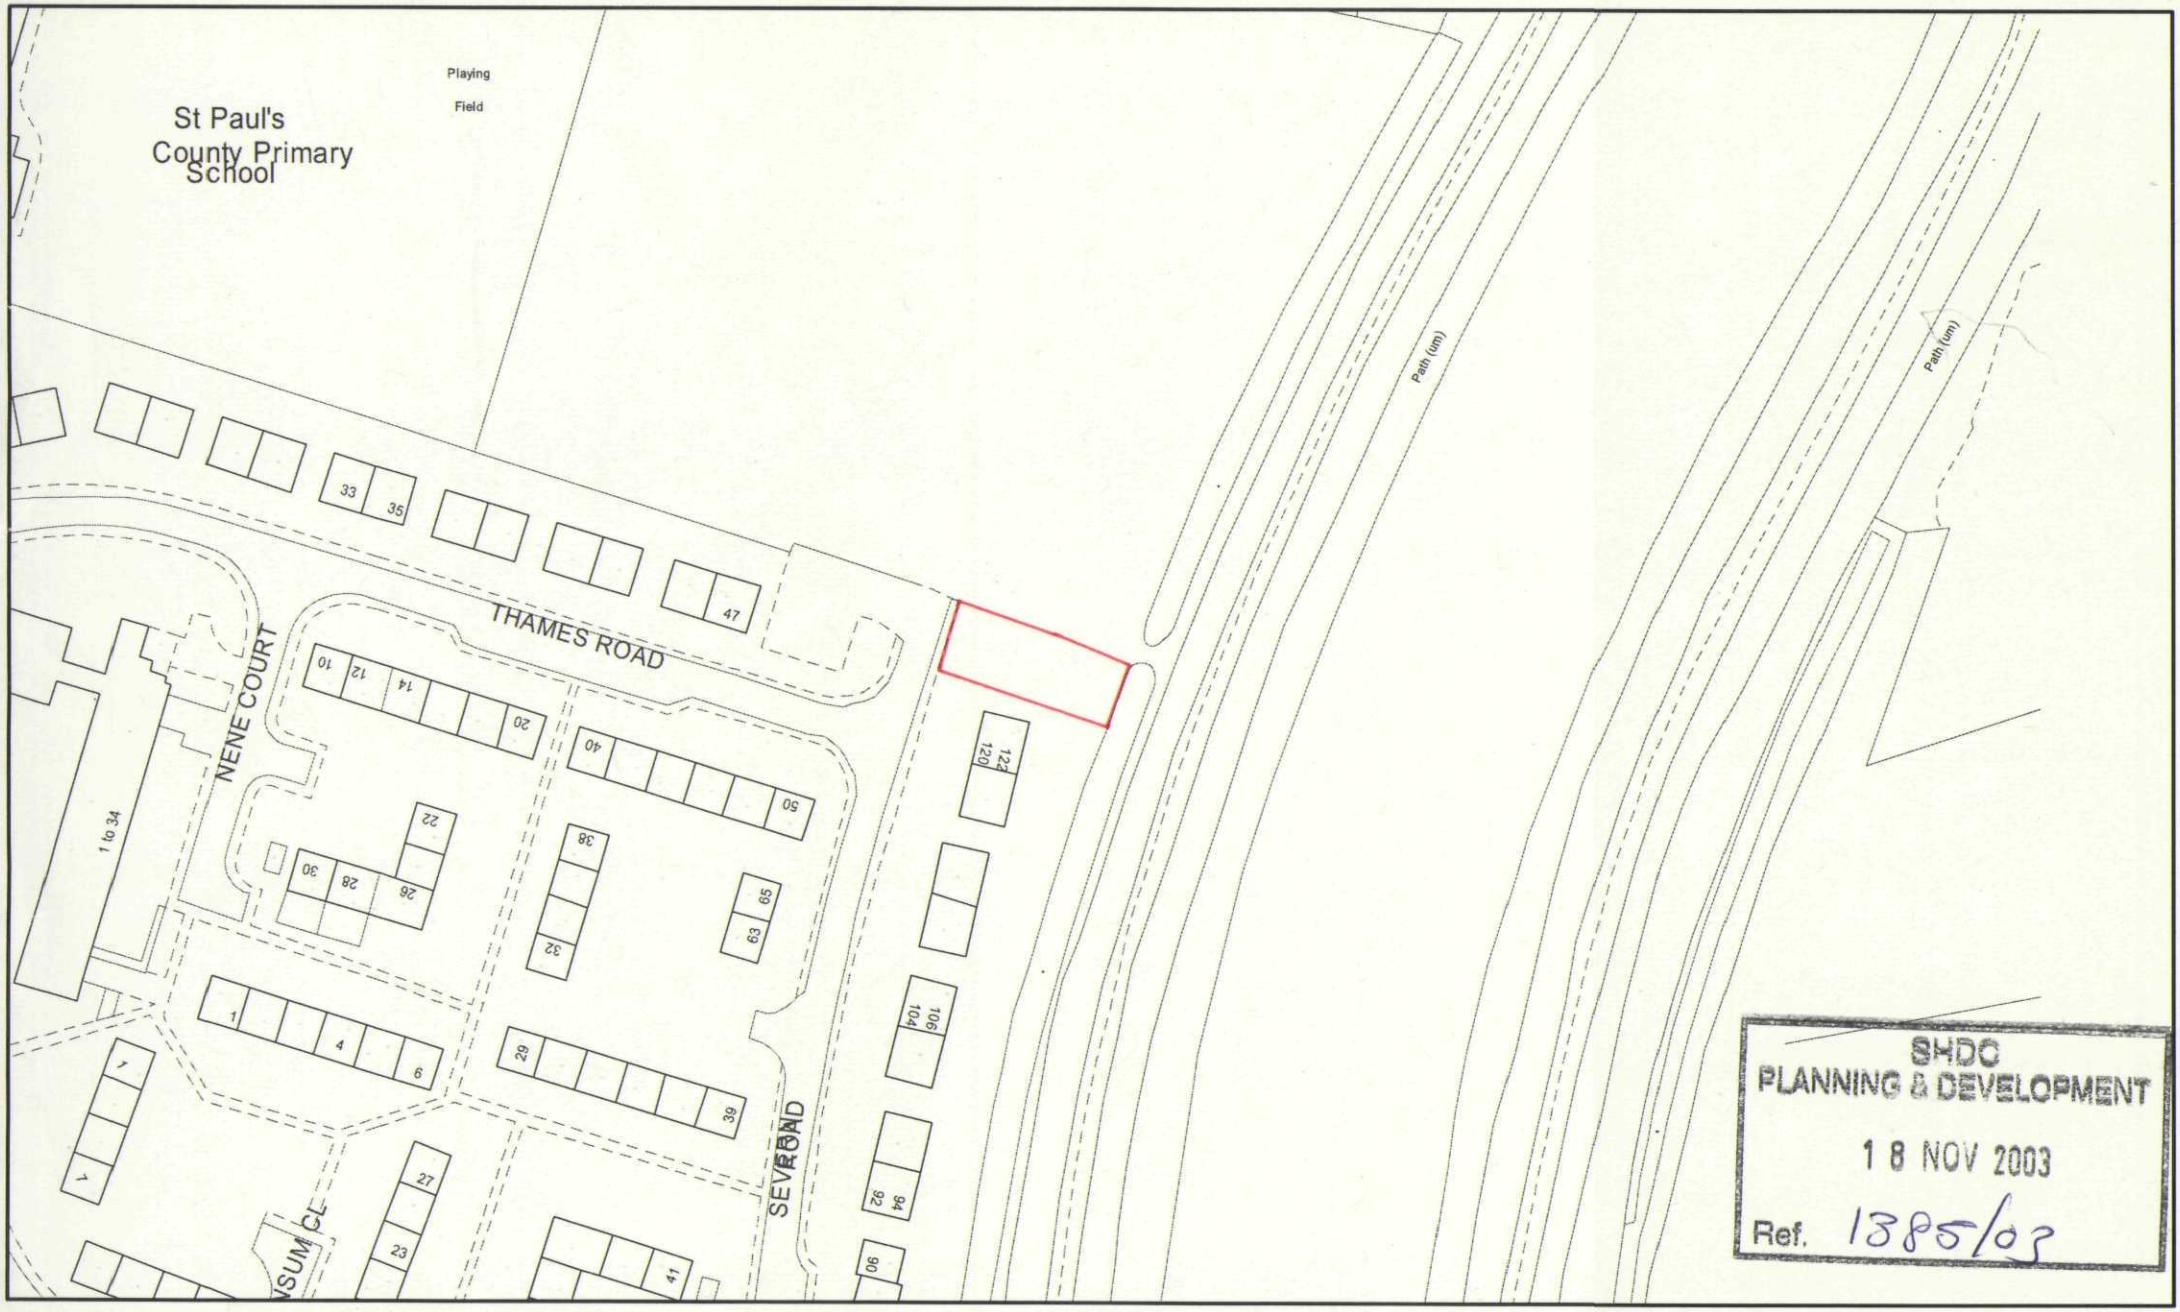


(C) Crown Copyright. South Holland District Council LA 079413

17/11/2003

TF2623SW

1:1250

DETERMINED
PLAN