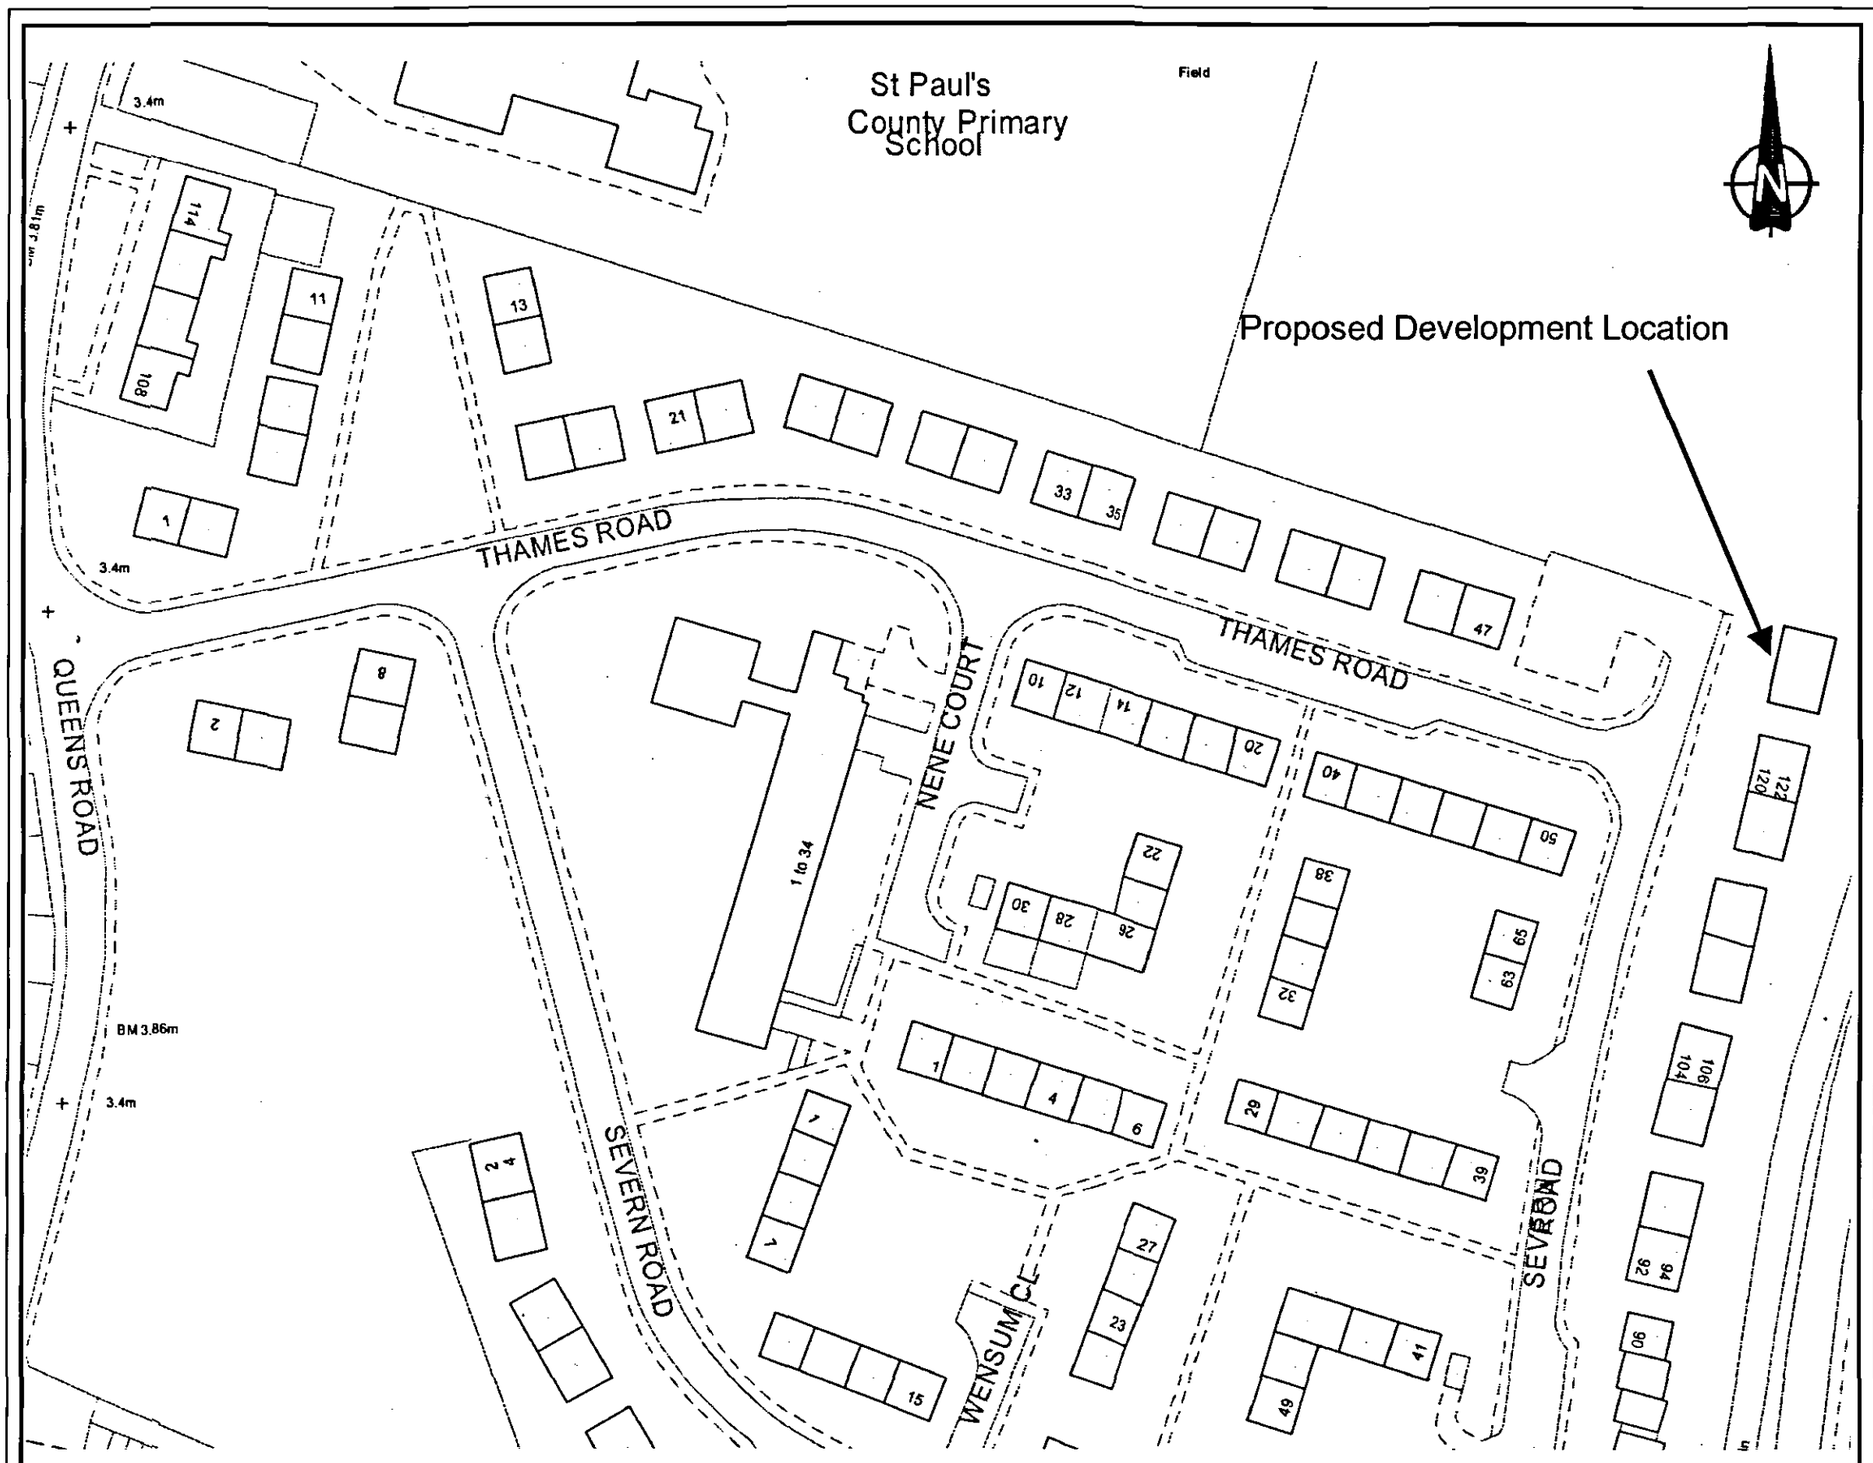


Key:

Source:
© Crown Copyright. South Holland District Council.
Licence Number LA 079413

Title:
PROPOSED DEVELOPMENT SITE

Project:
SEVERN ROAD - SPALDING
FLOOD RISK ASSESSMENT

Client:
SOUTH HOLLAND DISTRICT COUNCIL

Date:
OCT' 2003

Scale:
NTS

Figure:
2

ROYAL HASKONING
POSFORD HASKONING

GIS/Drive/Projects/9P2455/Figures .1-2.ppt