


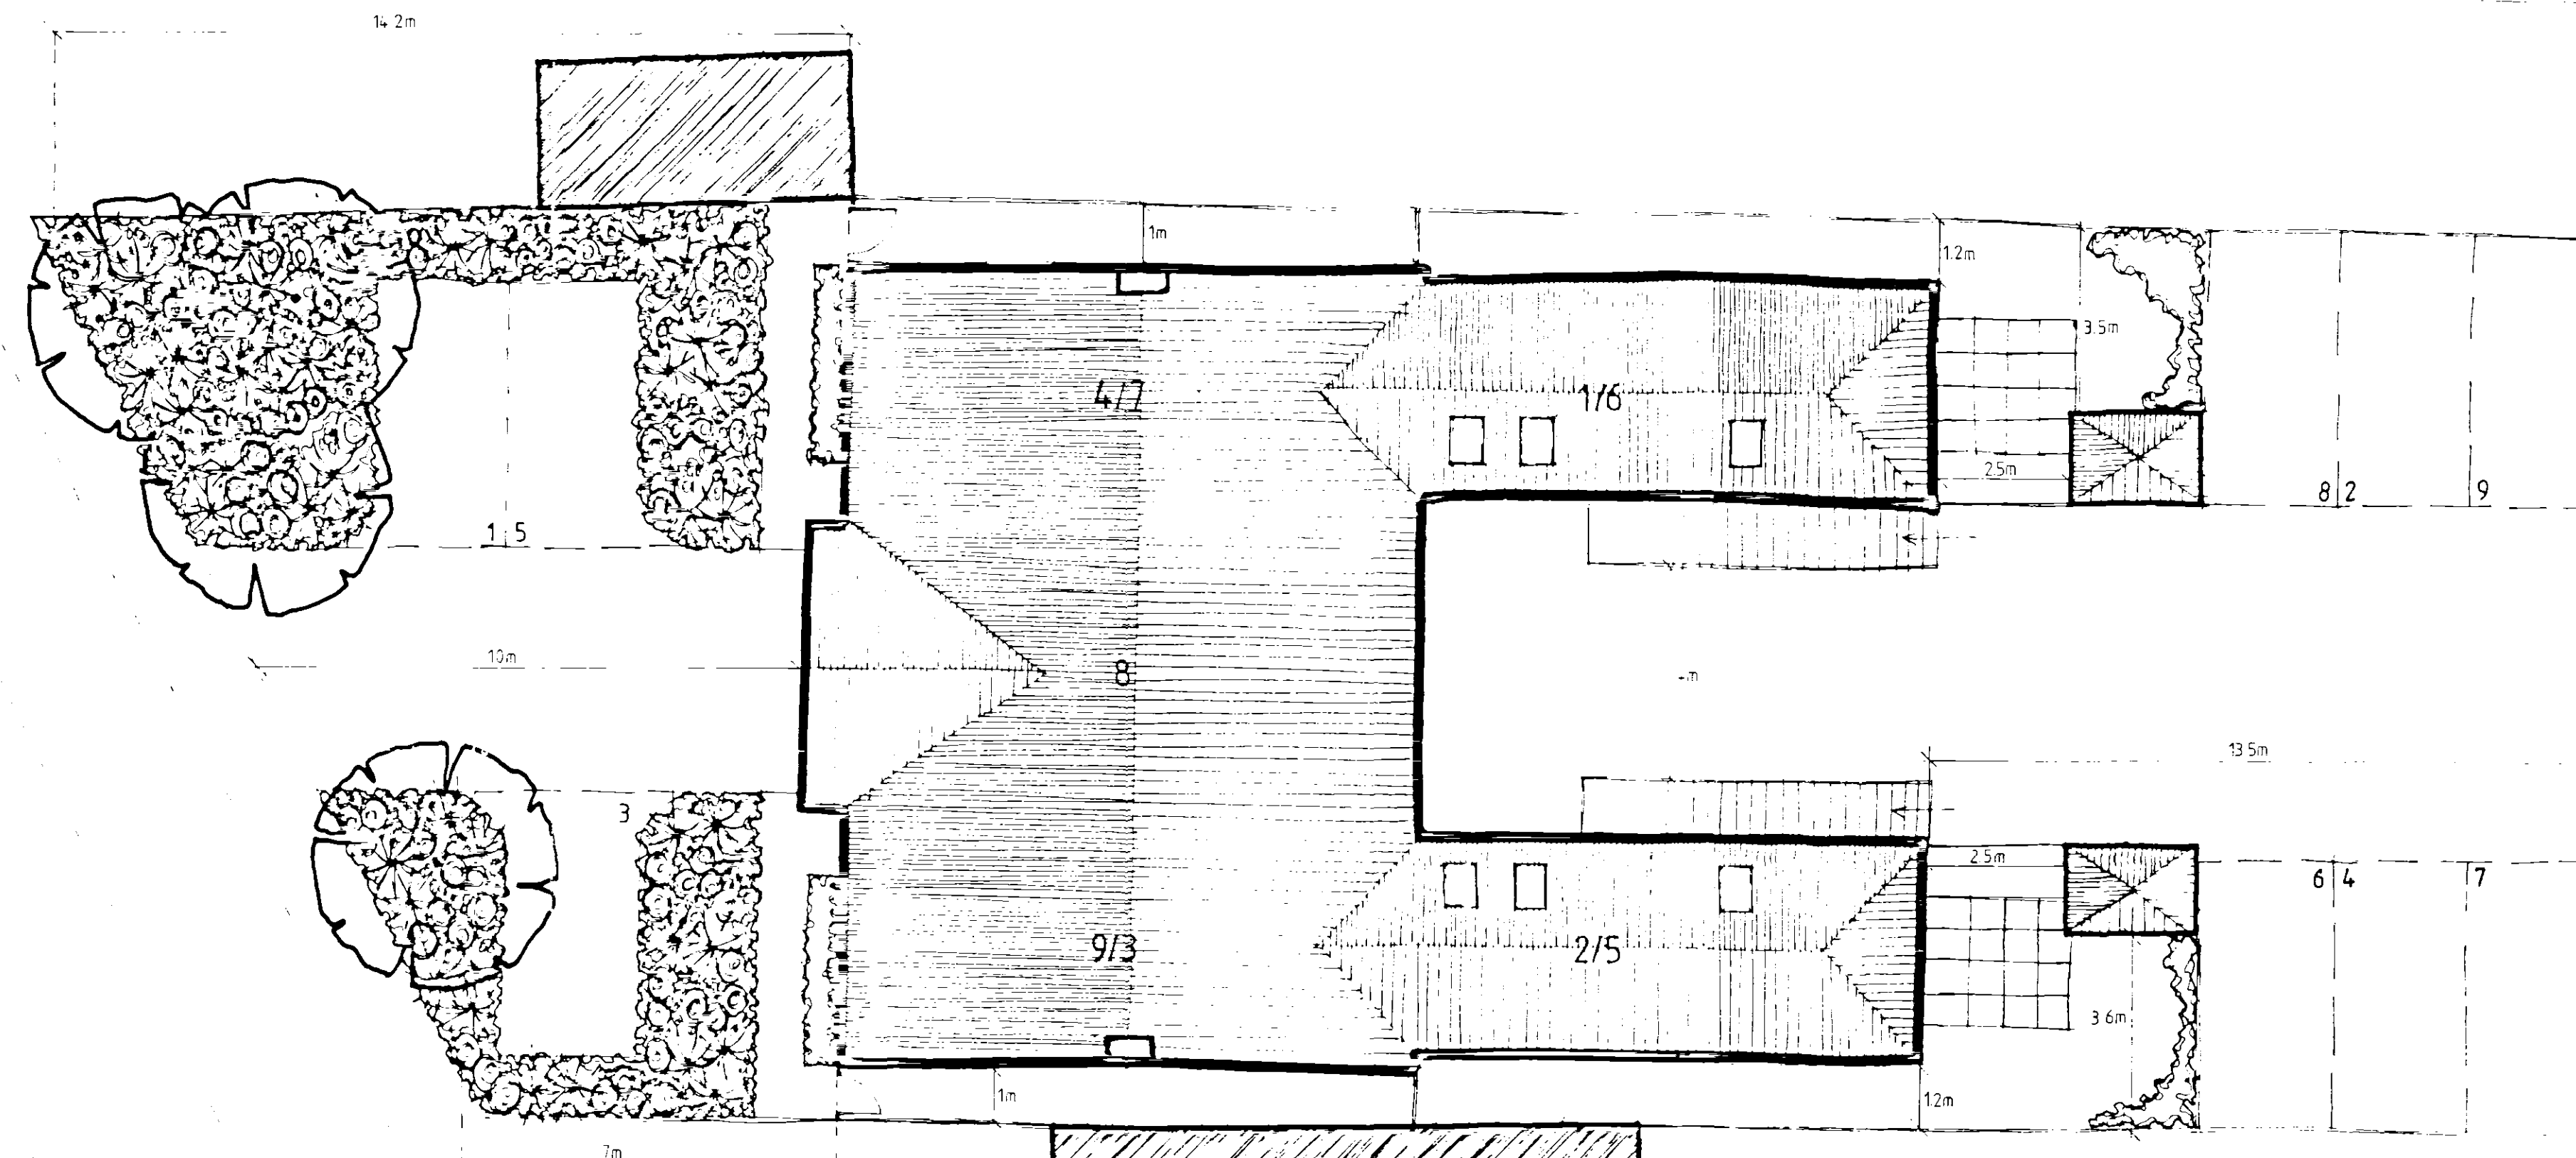

SHDC
Planning & Development
10 OCT 2005
Ref: 03/05

Rev.	By	Notes	Date
THE ROBERT DOUGHTY CONSULTANCY LIMITED TOWN AND COUNTRY PLANNING-LANDSCAPE ARCHITECTURE 32 High Street, Helpingsham, Tel: (01529) 421646 Fax: (01529) 421358 Sleaford, Lincolnshire, Website: www.rdc-landplan.co.uk C. NG34 0RA E mail: admin@rdc-landplan.co.uk			
Client: Fieldview Homes Ltd			
Project: St Thomas Rd, Spalding			
Drawing title: Critical Measurements			
Job No. 544-16	Drawing No. 03	Rev.	Drawn KTC
Scale 1:100	Date 09-05	Checked	

DO NOT SCALE from this drawing. All measurements should be checked against on site conditions and any discrepancies should be brought to the attention of the Robert Doughty Consultancy.