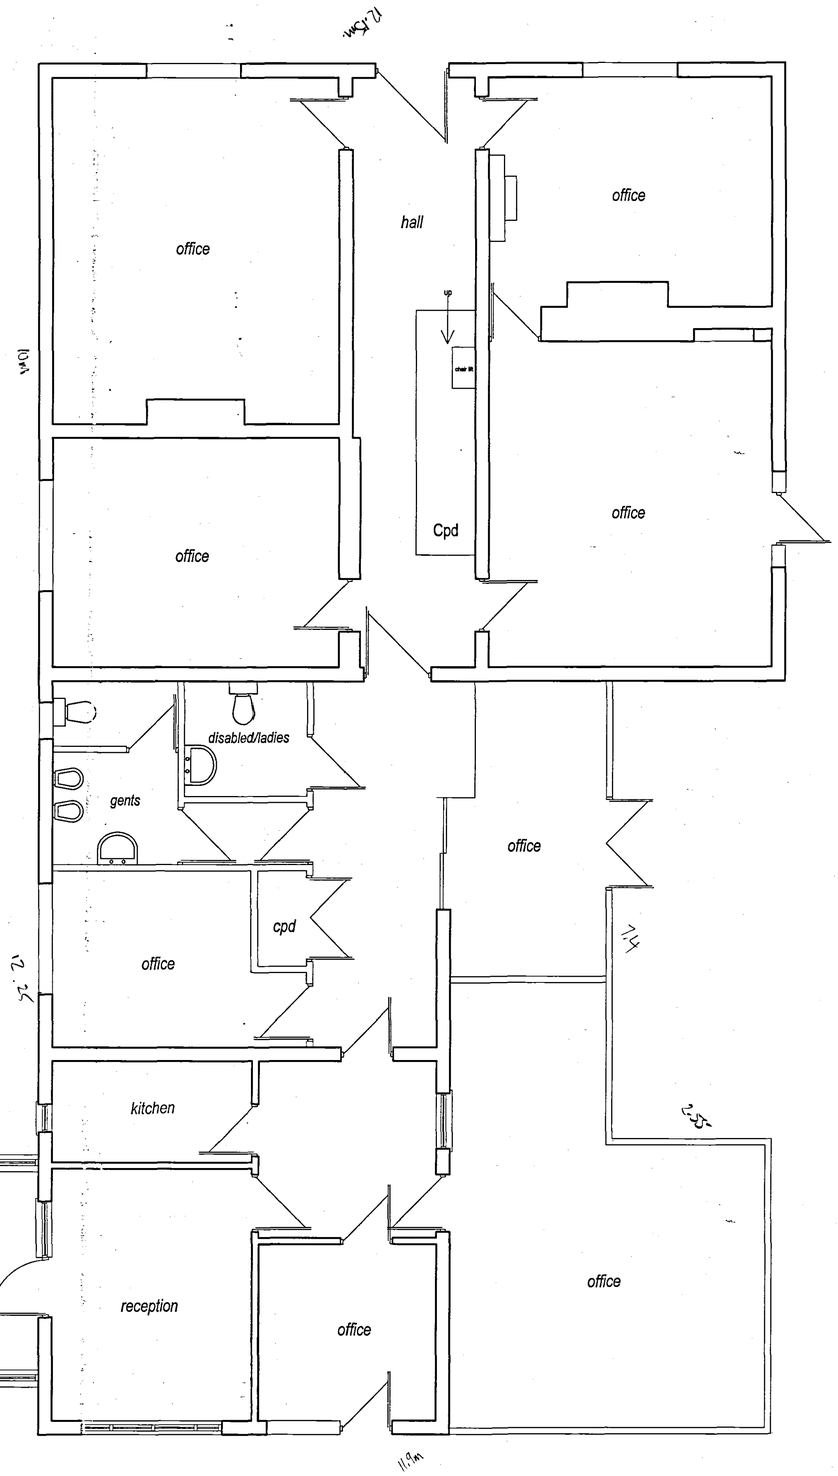

GROUND FLOOR

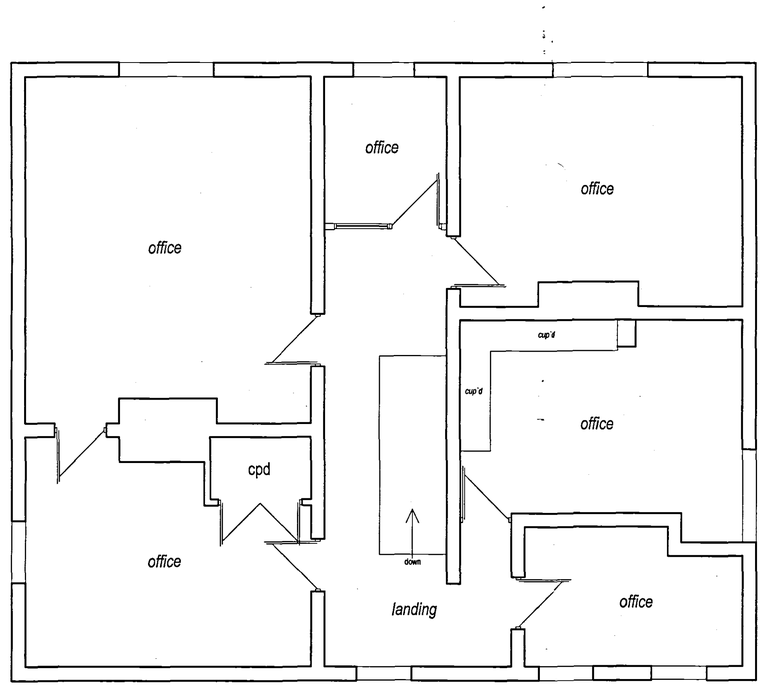

FIRST FLOOR

SHDC
Planning & Development
1 8 OCT 2004
Ref: 1397/04

REV.	DATE

Seagate Hall, The Coach House
Vicarage Lane, Long Sutton
Spalding, Lincs
PE12 9AF
Tel : 01406 366100
Fax : 01406 366115
Website: www.ashwoodhomes.co.uk

TITLE.
PROPOSED CHANGE OF USE INTO OFFICE ACCOMMODATION AND EXTERNAL WORKS INCORPORATING CAR PARKING FACILITIES

SITE REF.
FULNEY HALL, CAMEL GATE, SPALDING, LINCOLNSHIRE.

DRAWING.
FLOOR LAYOUTS - as proposed

DRAWN	DATE
LR	10/04

SCALE	DRG. No.
1:50	AH2405/03

DETERMINED PLAN