
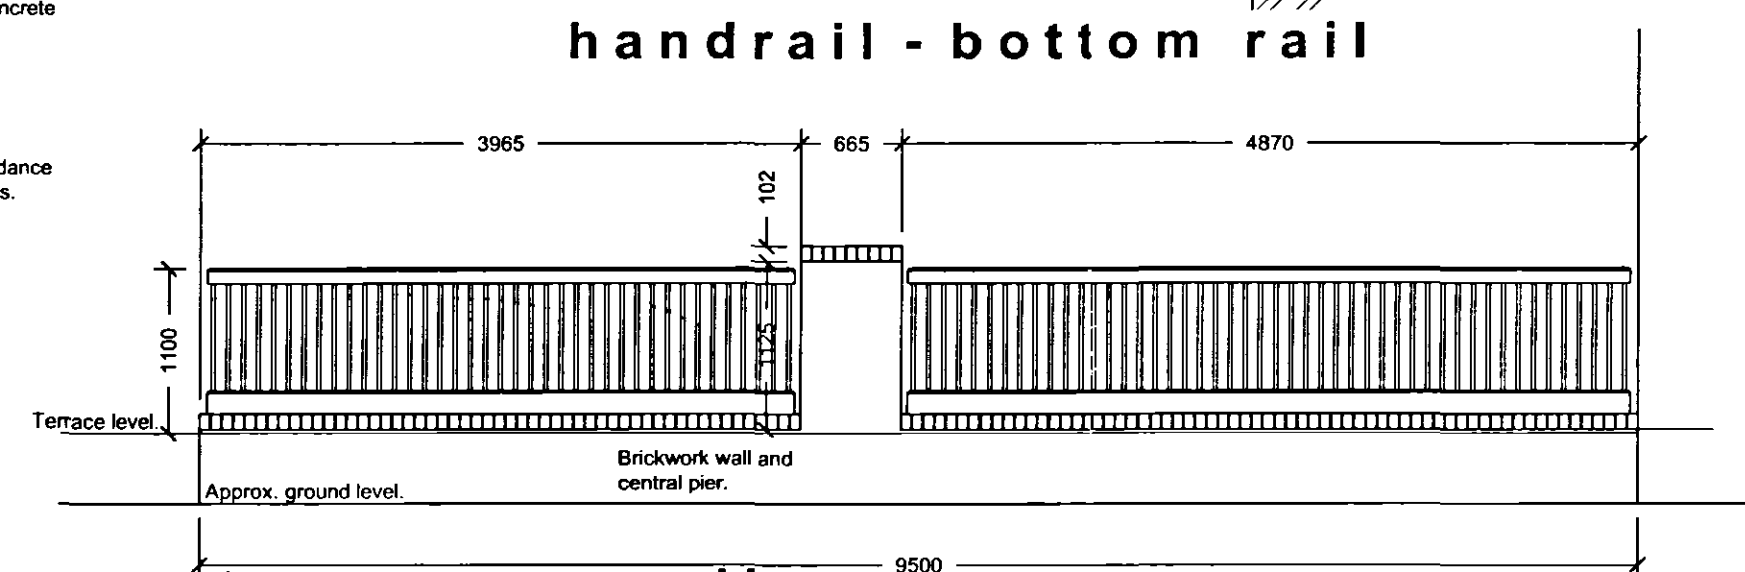
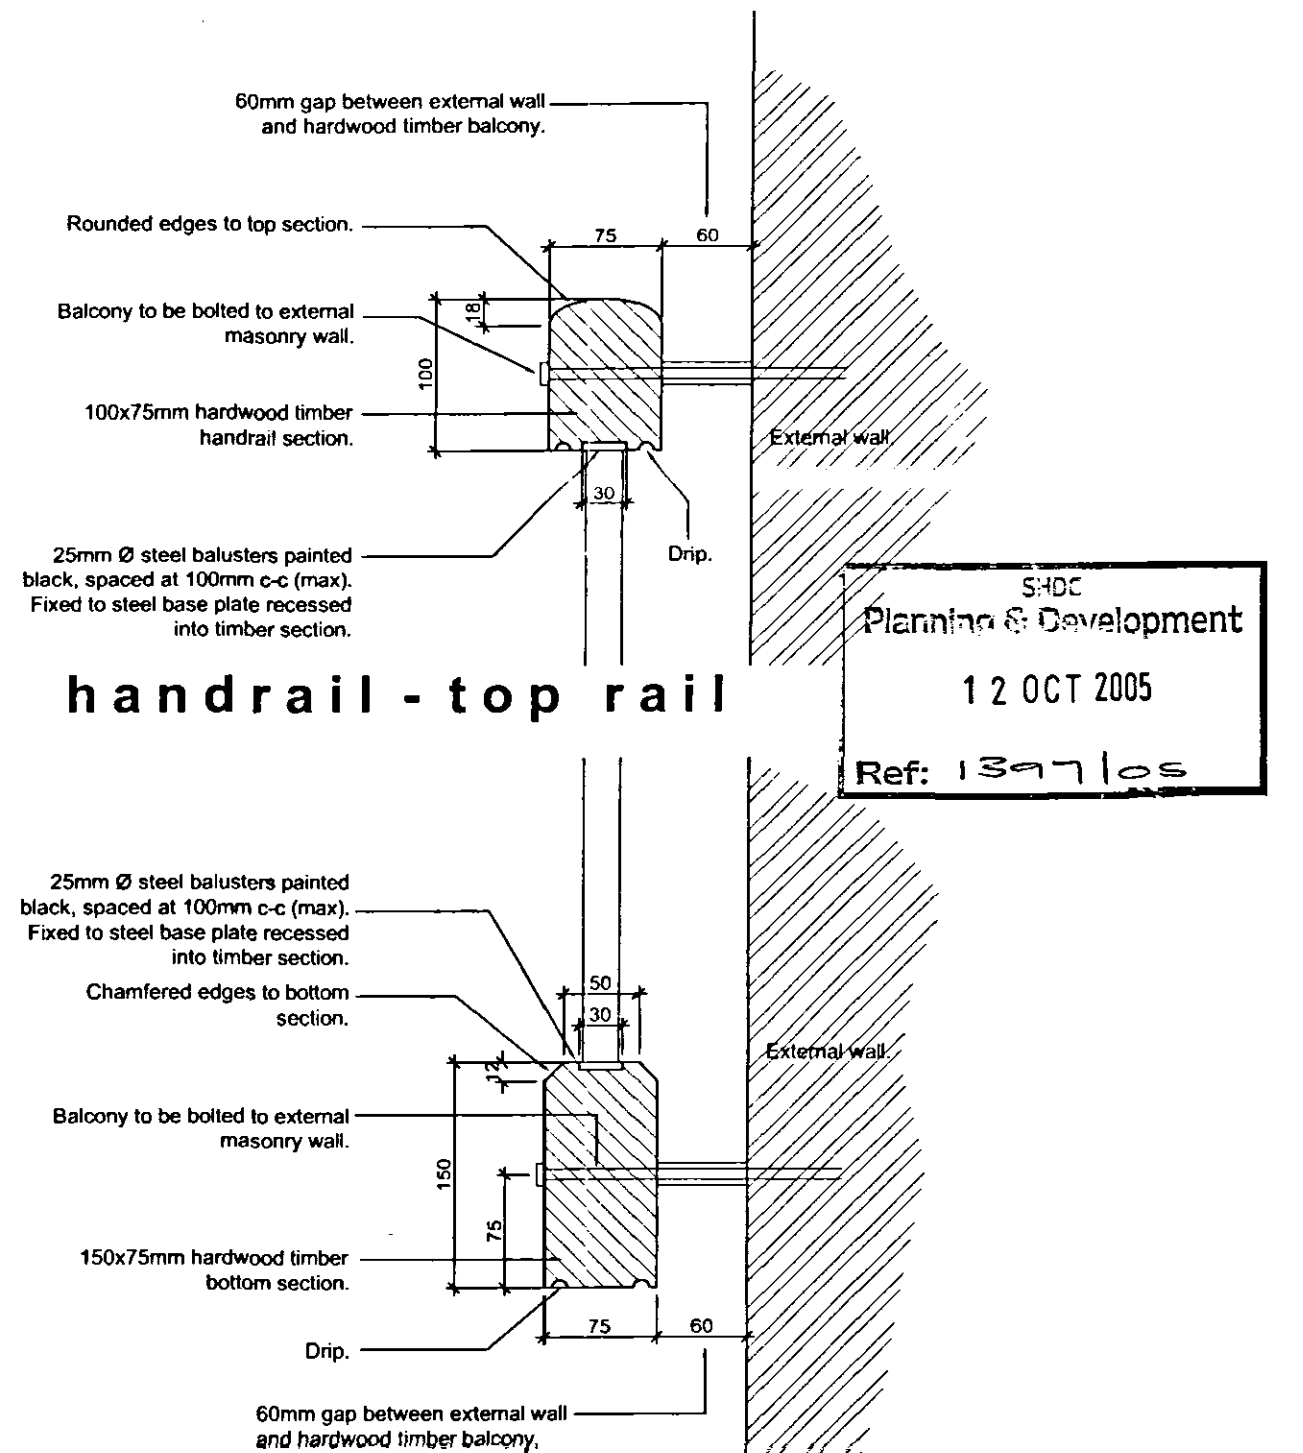
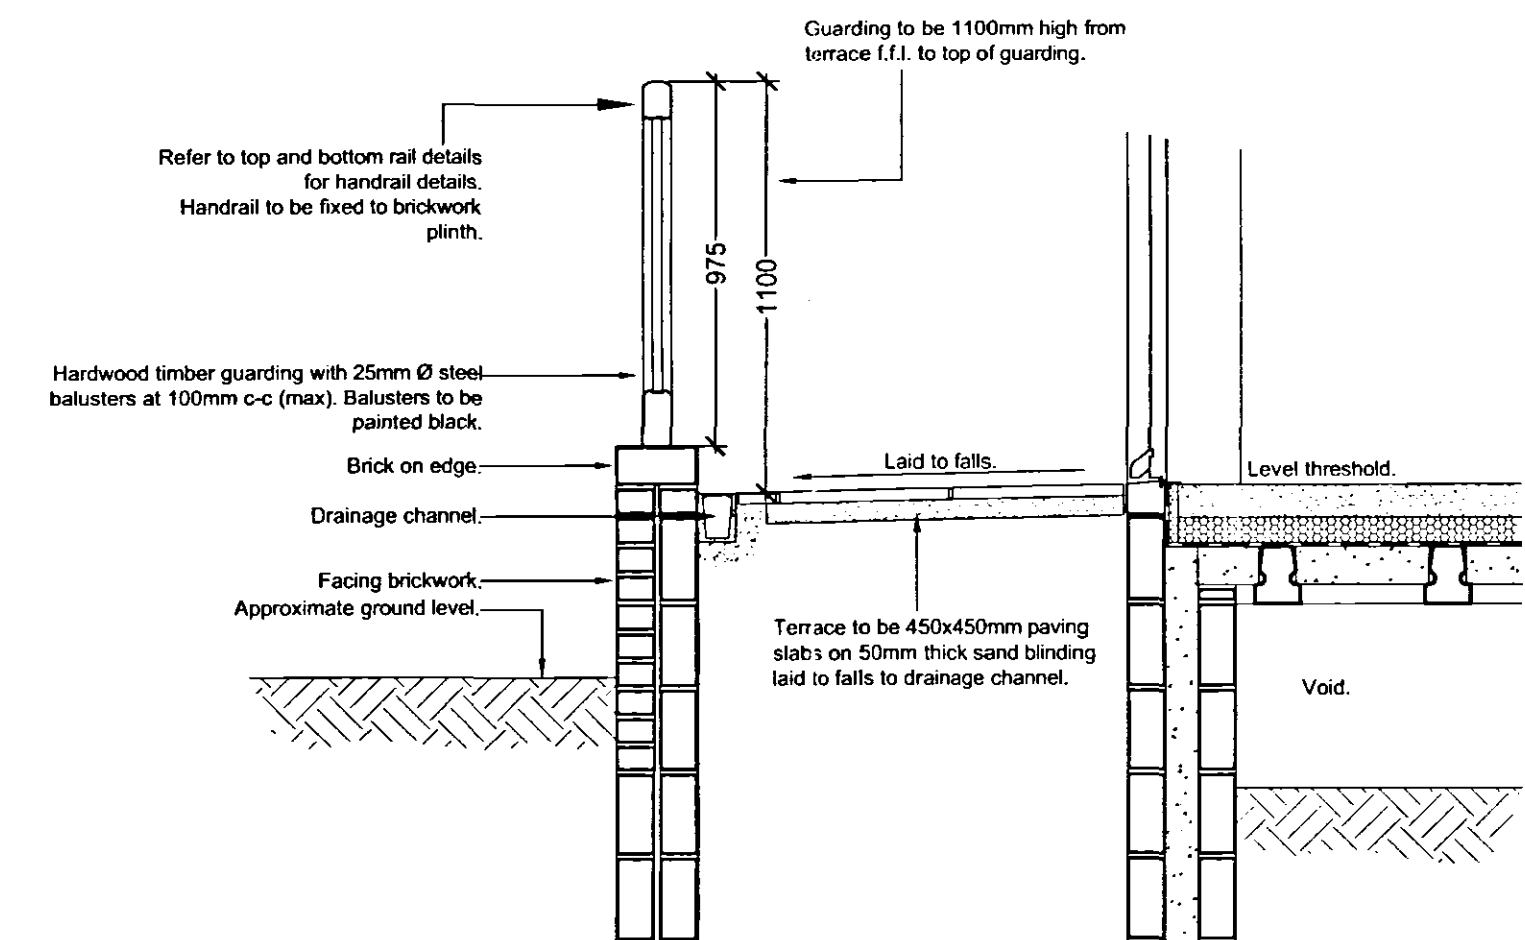
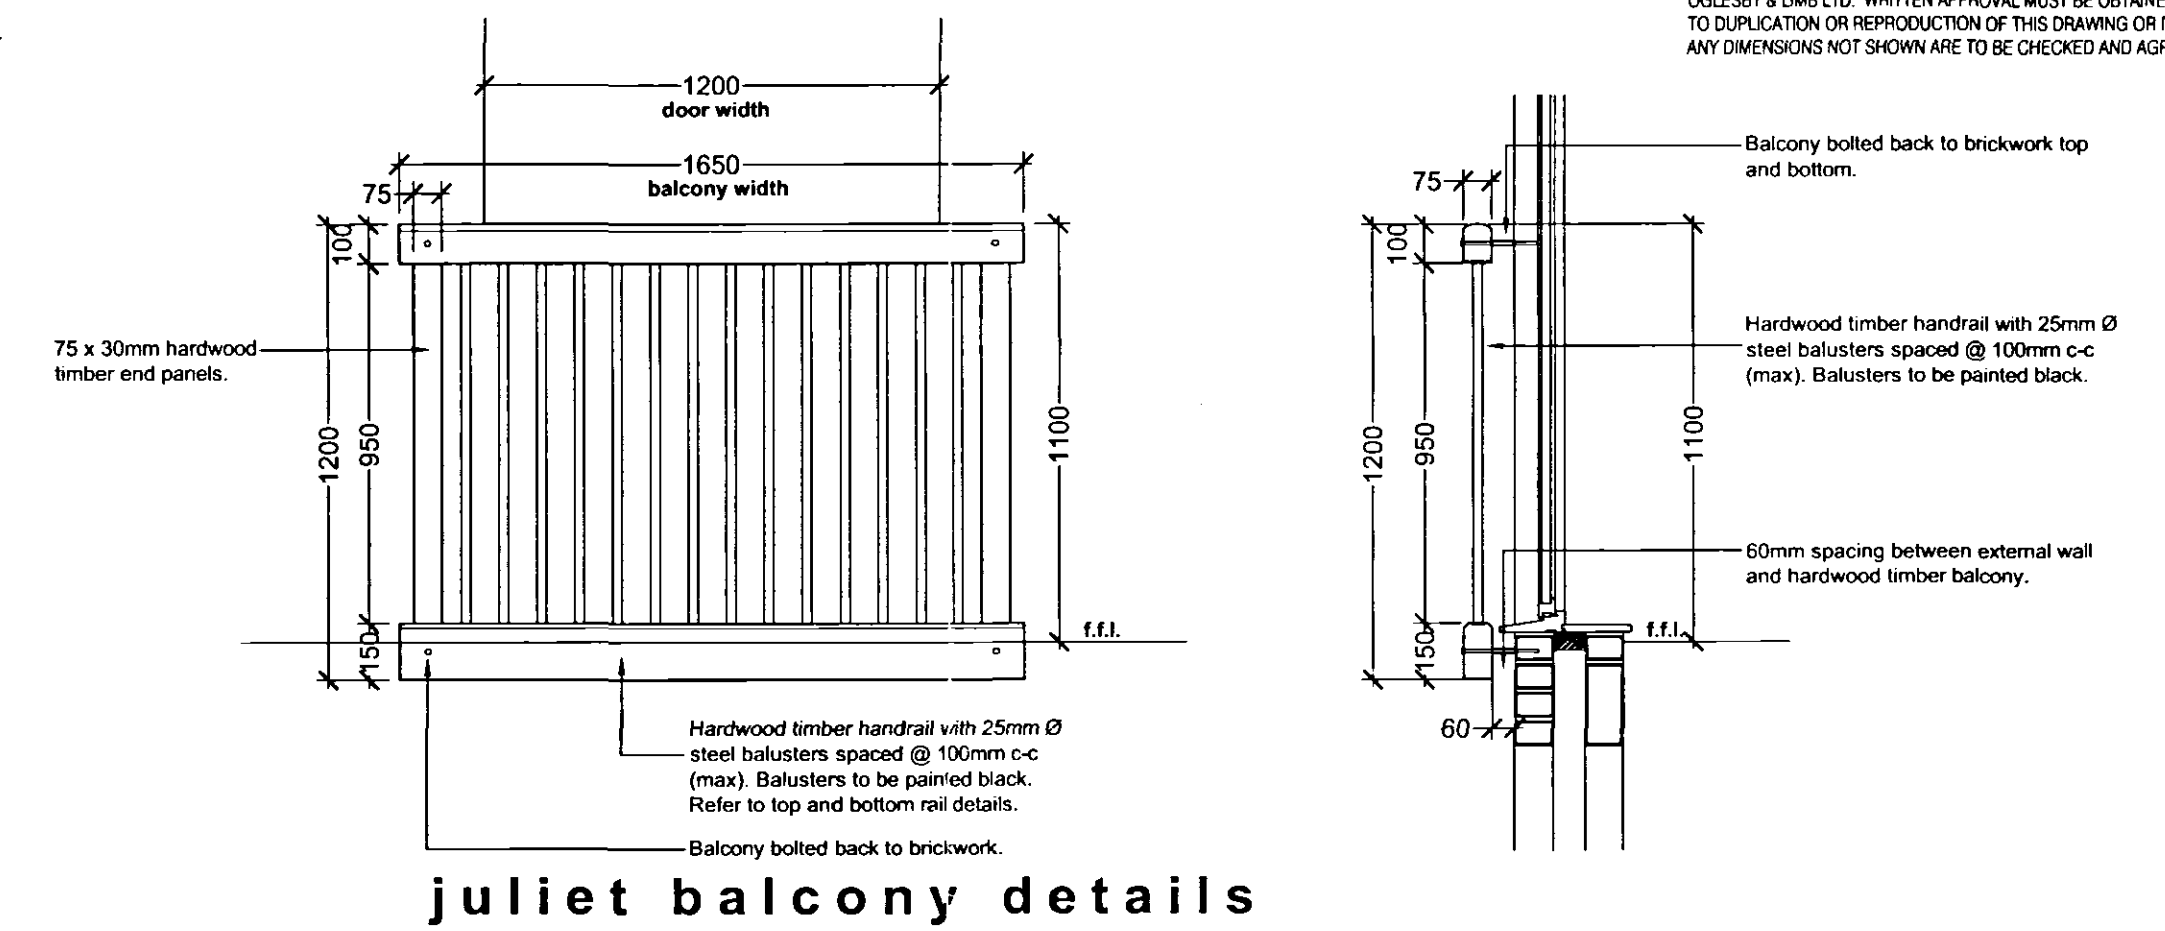


DO NOT SCALE THIS DRAWING. THE CONTRACTOR IS DEEMED TO HAVE CHECKED ALL DIMENSIONS ON SITE AND REPORT ANY DISCREPANCIES TO OGLESBY & LIMB LTD. THE CONTENTS OF THIS DRAWING ARE COVERED BY COPYRIGHT AND REMAIN THE PROPERTY OF OGLESBY & LIMB LTD. WRITTEN APPROVAL MUST BE OBTAINED FROM OGLESBY & LIMB LTD PRIOR TO DUPLICATION OR REPRODUCTION OF THIS DRAWING OR ITS CONTENTS. ANY DIMENSIONS NOT SHOWN ARE TO BE CHECKED AND AGREED WITH OGLESBY & LIMB LTD.

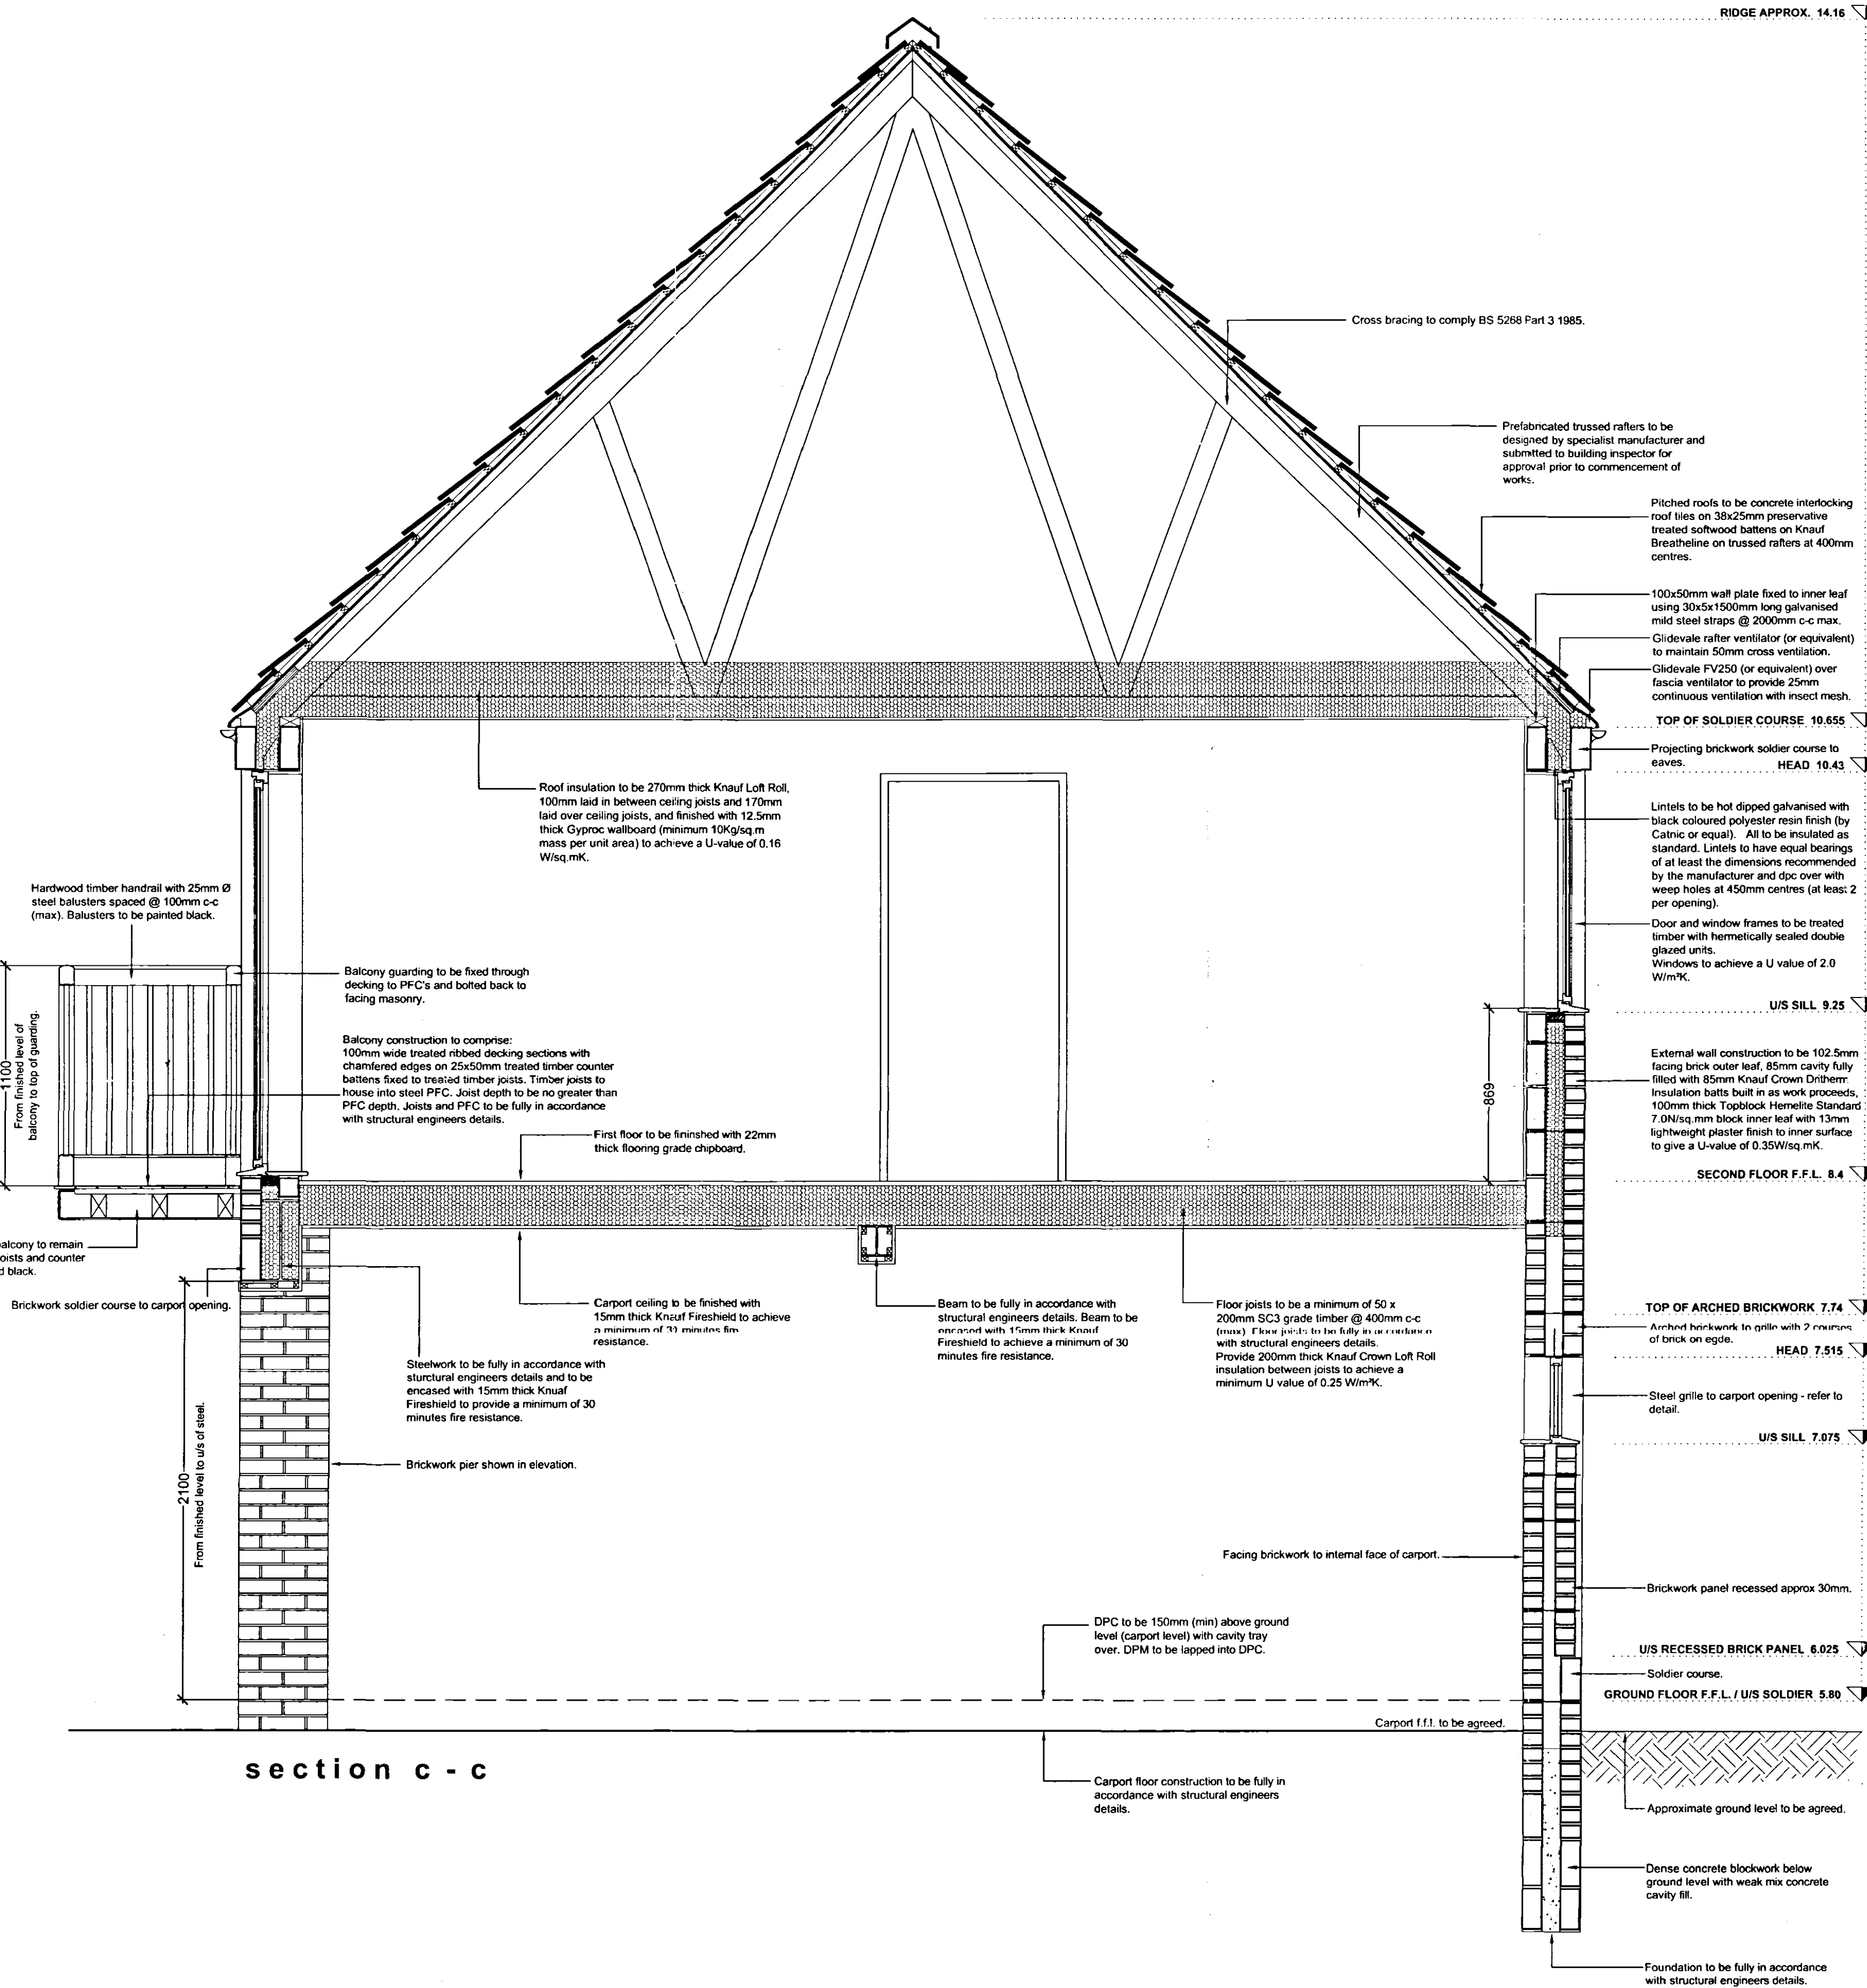

Oglesby & Limb Ltd
Chartered Architects
and Building Surveyors
67 Lifford Road
Newark, Notts
NG24 1RZ
Tel: 01636 702030
Fax: 01636 703740
e-mail: design@oglesby-limb.co.uk

Client:
Ark Properties (Spalding) Ltd

Project:
Proposed Residential Development
Albion Street,
Spalding, Lincs.

Drawing Title:
Sections & Details
BUILDING REGULATION
& TENDER ISSUE

Date: **October 2005** Scale: **1:50 1:20 1:5**
Drawn by: **RCD** Checked by: **AJO**

Drawing Number: **A0271 - 405** Rev: **---**