

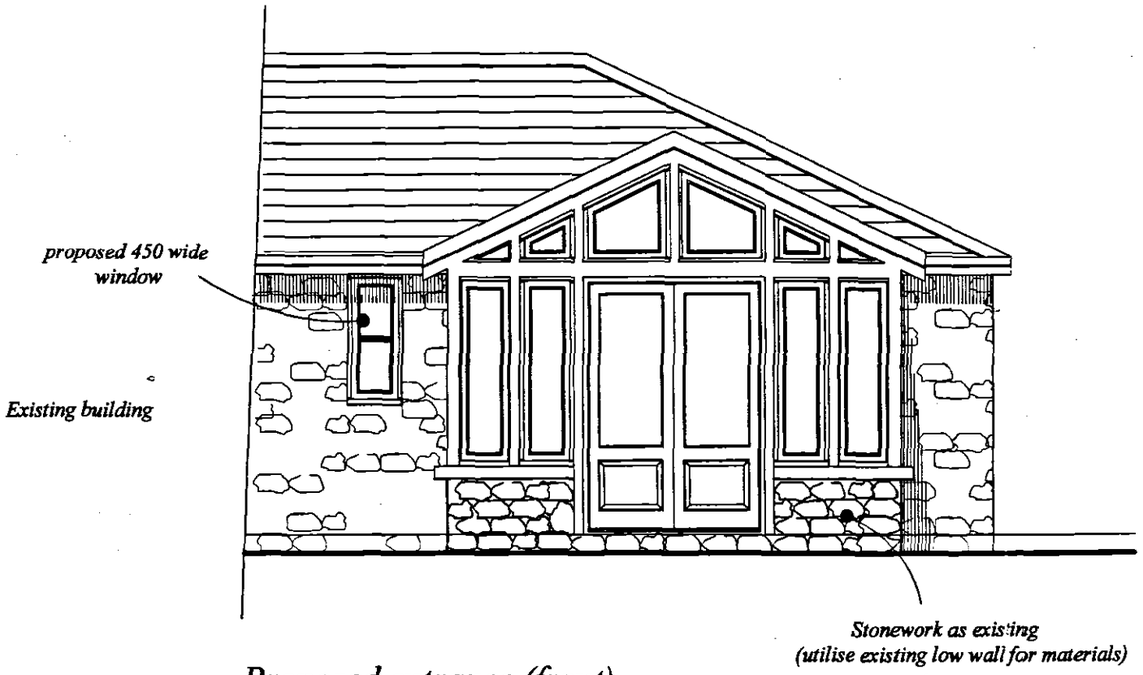



Proposed entrance (front) looking from Camelgate

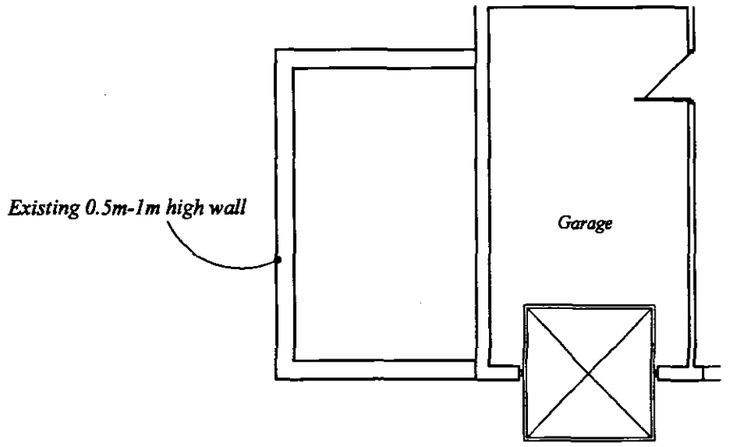

EXISTING GROUND FLOOR

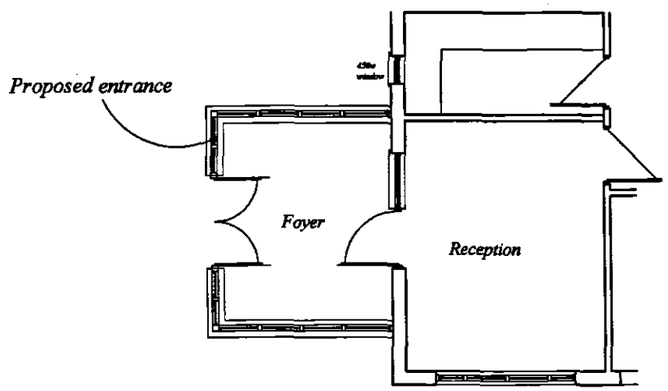

PROPOSED GROUND FLOOR

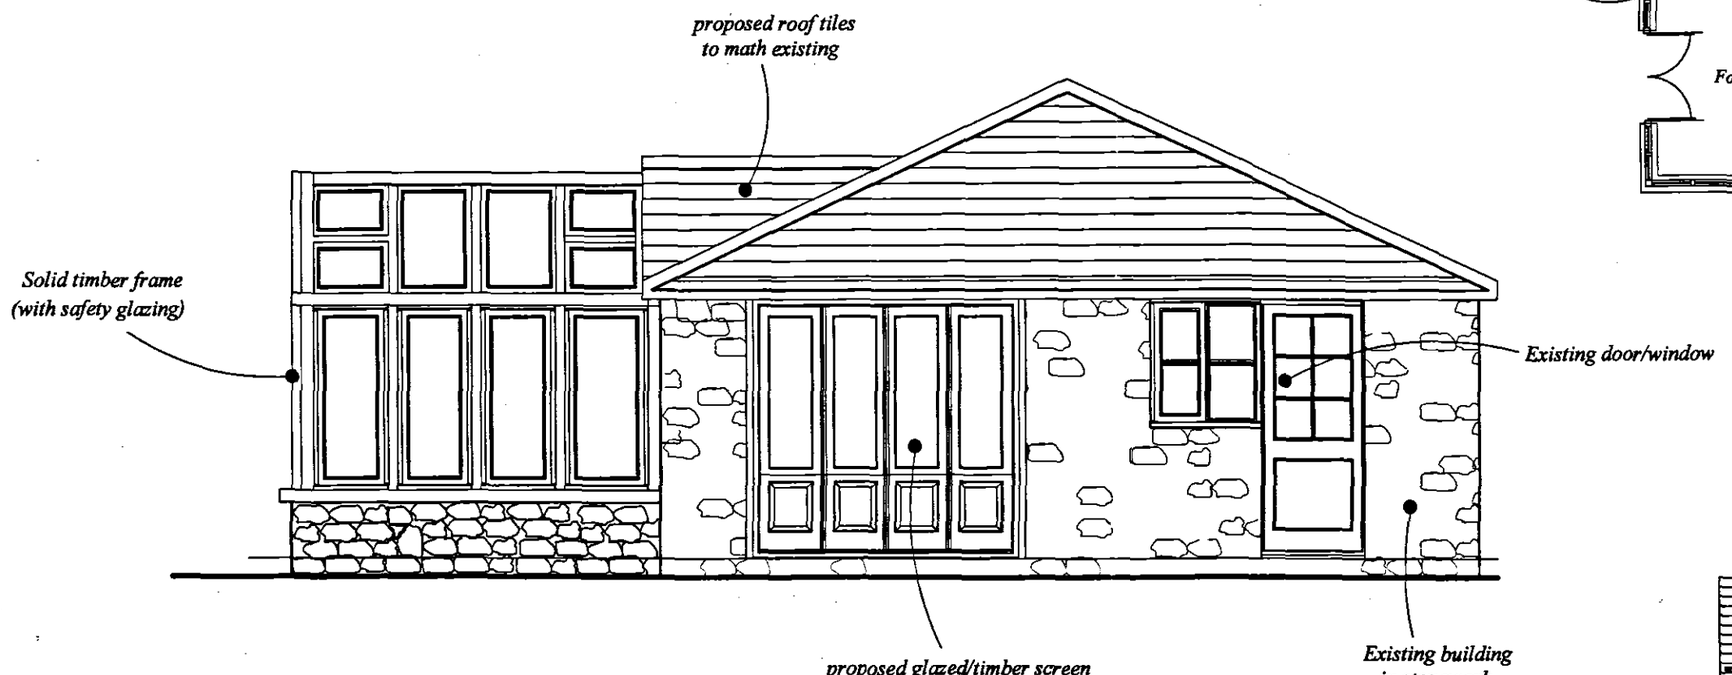

Proposed entrance (side)

SHDC
Planning & Development
18 OCT 2004
Ref: 1398/04

DETERMINED

PROPOSED CHANGE OF USE INTO OFFICE ACCOMMODATION AND EXTERNAL WORKS INCORPORATING CAR PARKING FACILITIES

FULNEY HALL, CAMEL GATE, SPALDING, LINCOLNSHIRE.

PROPOSED ENTRANCE FOYER

MD 10/04

1:50/1:100 AH2405/04