
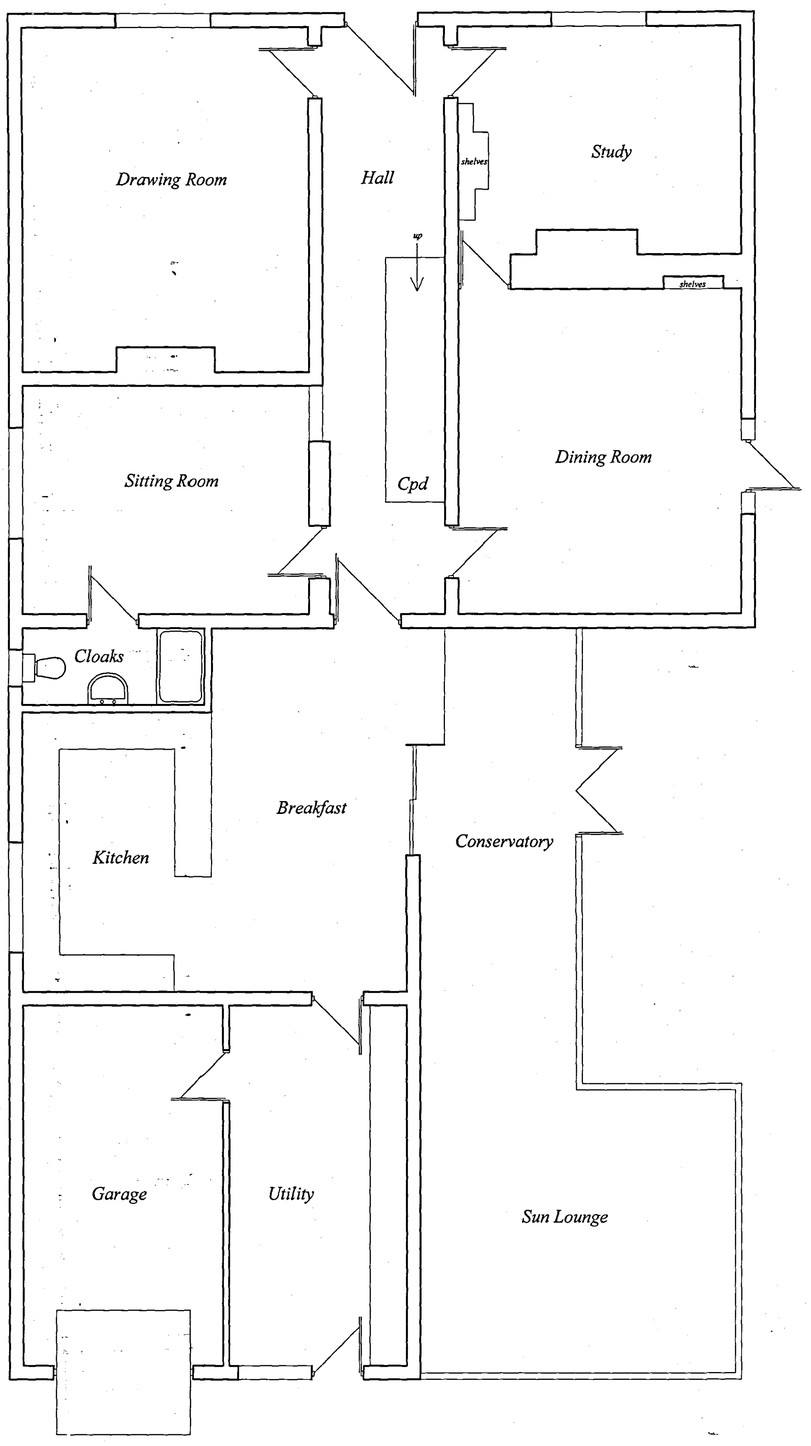


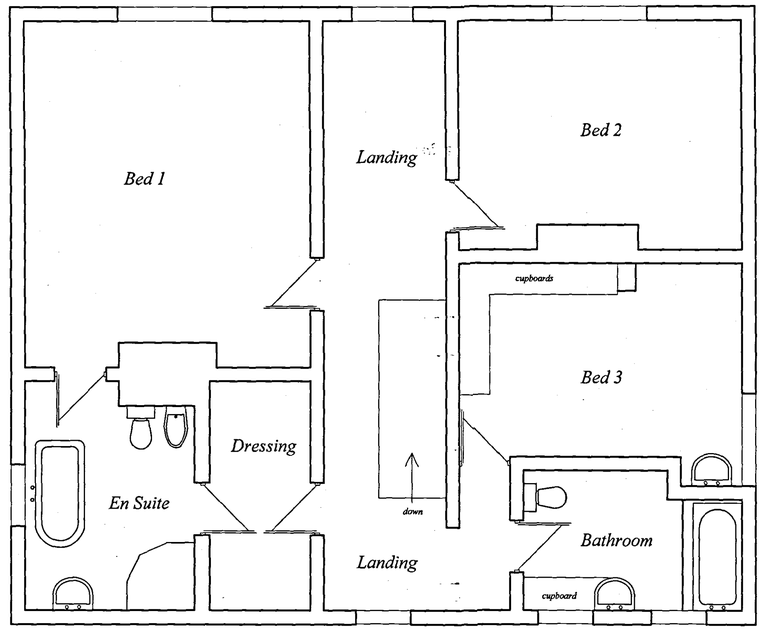

SHDC
Planning & Development
18 OCT 2004
Ref: 1398/04

REV.		DATE

Seagate Hall, The Coach House
Vicarage Lane, Long Sutton
Spalding, Lincs
PE12 9AF

Tel : 01406 366100
Fax : 01406 366115

Website: www.ashwoodhomes.co.uk

TITLE.
PROPOSED CHANGE OF USE INTO OFFICE ACCOMMODATION AND EXTERNAL WORKS INCORPORATING CAR PARKING FACILITIES

DETERMINED PLAN

SITE REF.
FULNEY HALL, CAMEL GATE,
SPALDING, LINCOLNSHIRE.

DRAWING.
FLOOR LAYOUTS - as existing

DRAWN	DATE
LR	10/04

SCALE DRG. No.