
09/01/2004 14:54 01604859123

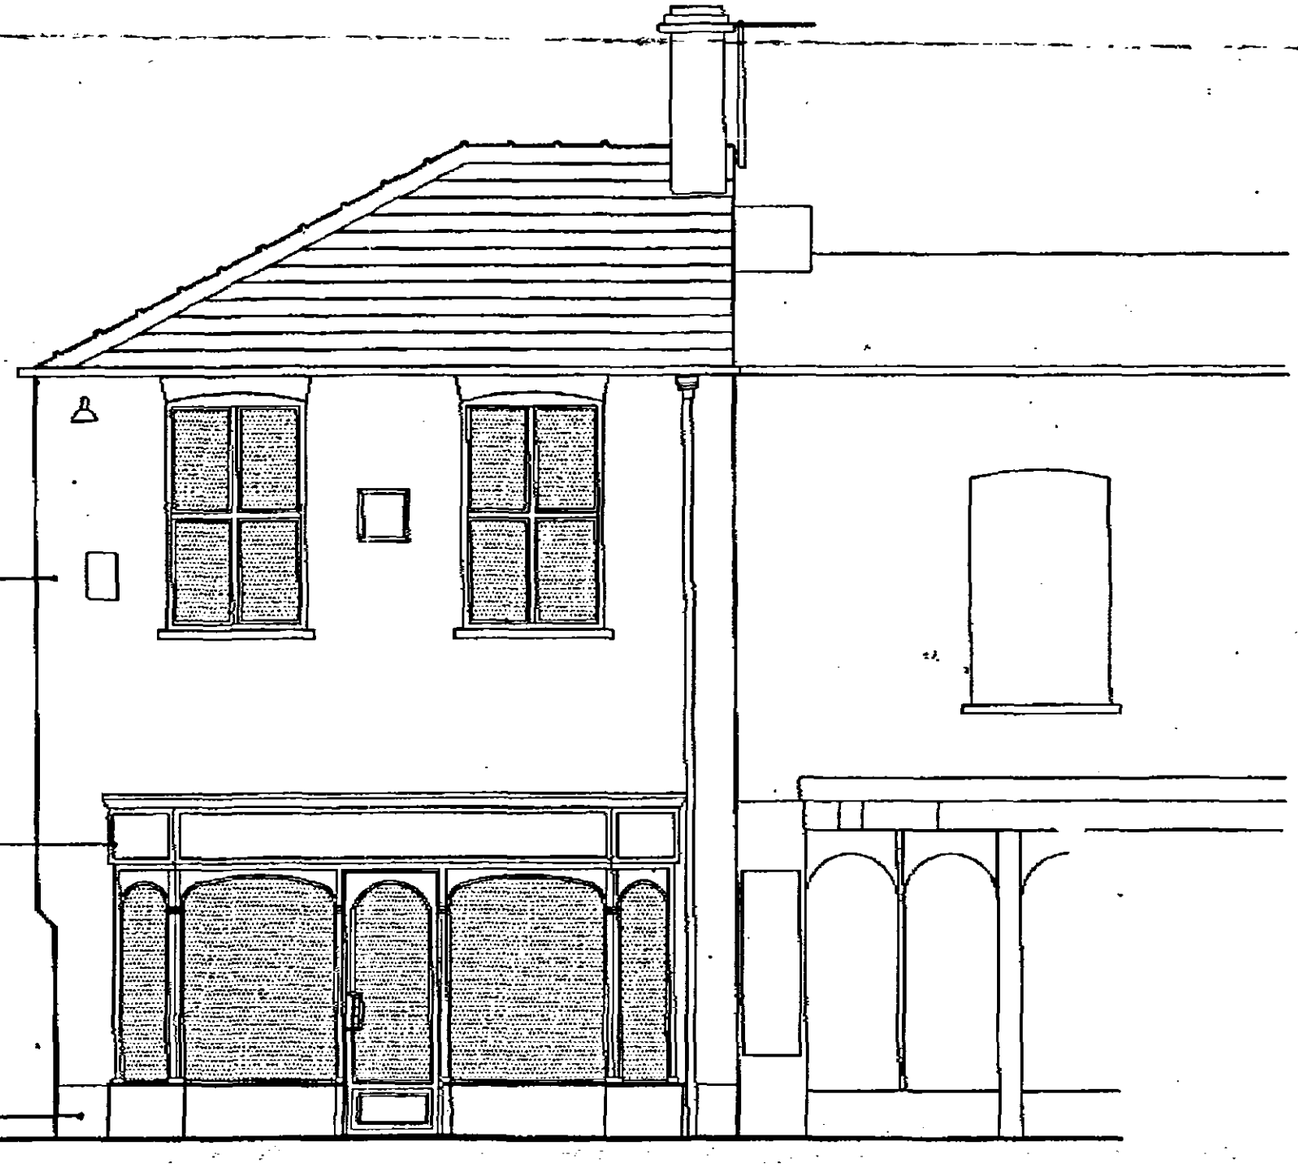

Existing painted brickwork

Oxford Blue painted timber shop front.

Blue brick plinth with 25mm projecting piers to either end.

DETERMINED PLAN

AMENDED PLAN
Ref.

COPYRIGHT RESERVED
Do not scale. Dimensions to be checked on site. Discrepancies to be reported before proceeding.

NOTES:

Planning Application Issue:	Checked by:
Building Regulations Application Issue:	Checked by:
Tender Issue:	Checked by:
Final Issue:	Checked by:

REVISIONS:

A: BRICK PLINTH ADDED. NOTES ADDED. 21.10.03. WE
B: WINDOWS TO EITHER SIDE OF DOOR AMENDED. 14.01.04. WE
C:
D:

SHOP FRONT

GEO ADAMS

THE CRESCENT, SPALDING

PROPOSED ELEVATION

PETER HADDON AND PARTNERS architects

DB Ref: TC601	Date: OCT 2003	3447/01	B
Scale: 1:50 @ A3	Drawn: WE		

The Old Rectory, Rectory Lane, Milton Malsor
Northampton NN7 3AD
Tel: 01604 858916 Fax: 01604 859123
e-mail: mail@peter-haddon.com