


ı on 9 March 2001 and is admissible in evidence to the same extent as the original.
ıinor distortions in scale.
ıll District Land Registry.
ɐproduction in whole or part is prohibited without the prior written permission of Ordnance Survey.

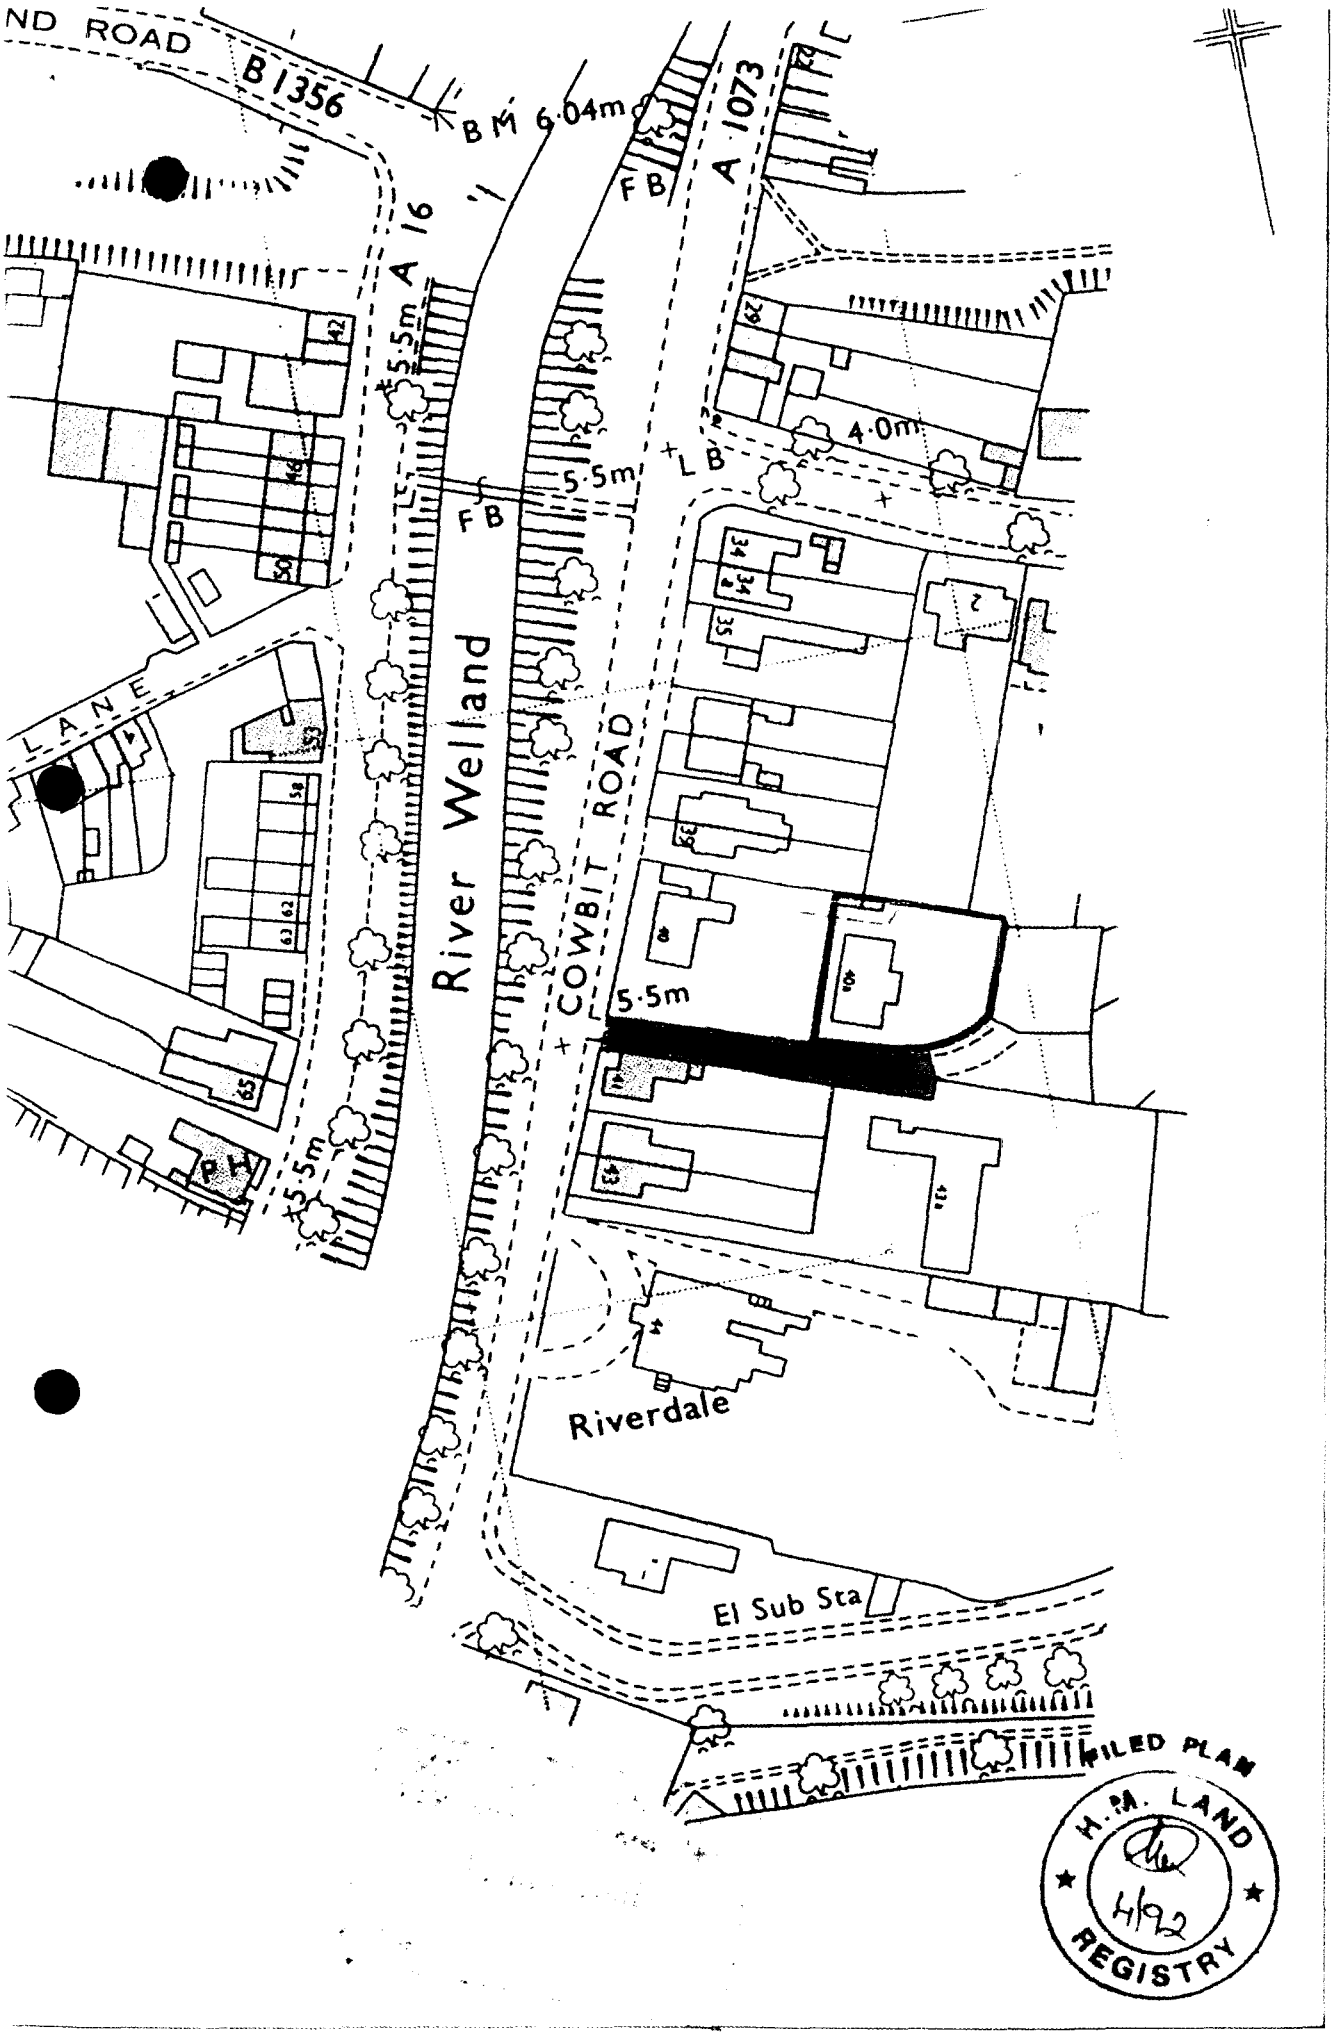

Planning Application Location Plan
Ward Member Notification

H16/1405/01

Scale: 1:1250

Planning and Development

Council Offices, Priory Road, Spalding, Lincolnshire
PE11 2XE

PLEASE DO NOT COPY THIS PLAN
This map is reproduced from Ordnance Survey material with permission of Ordnance Survey on behalf of Her Majesty's Stationery Office (c) Crown copyright. Unauthorised reproduction infringes Crown copyright and may lead to prosecution or civil proceedings. South Holland District Council LA079413 2001