


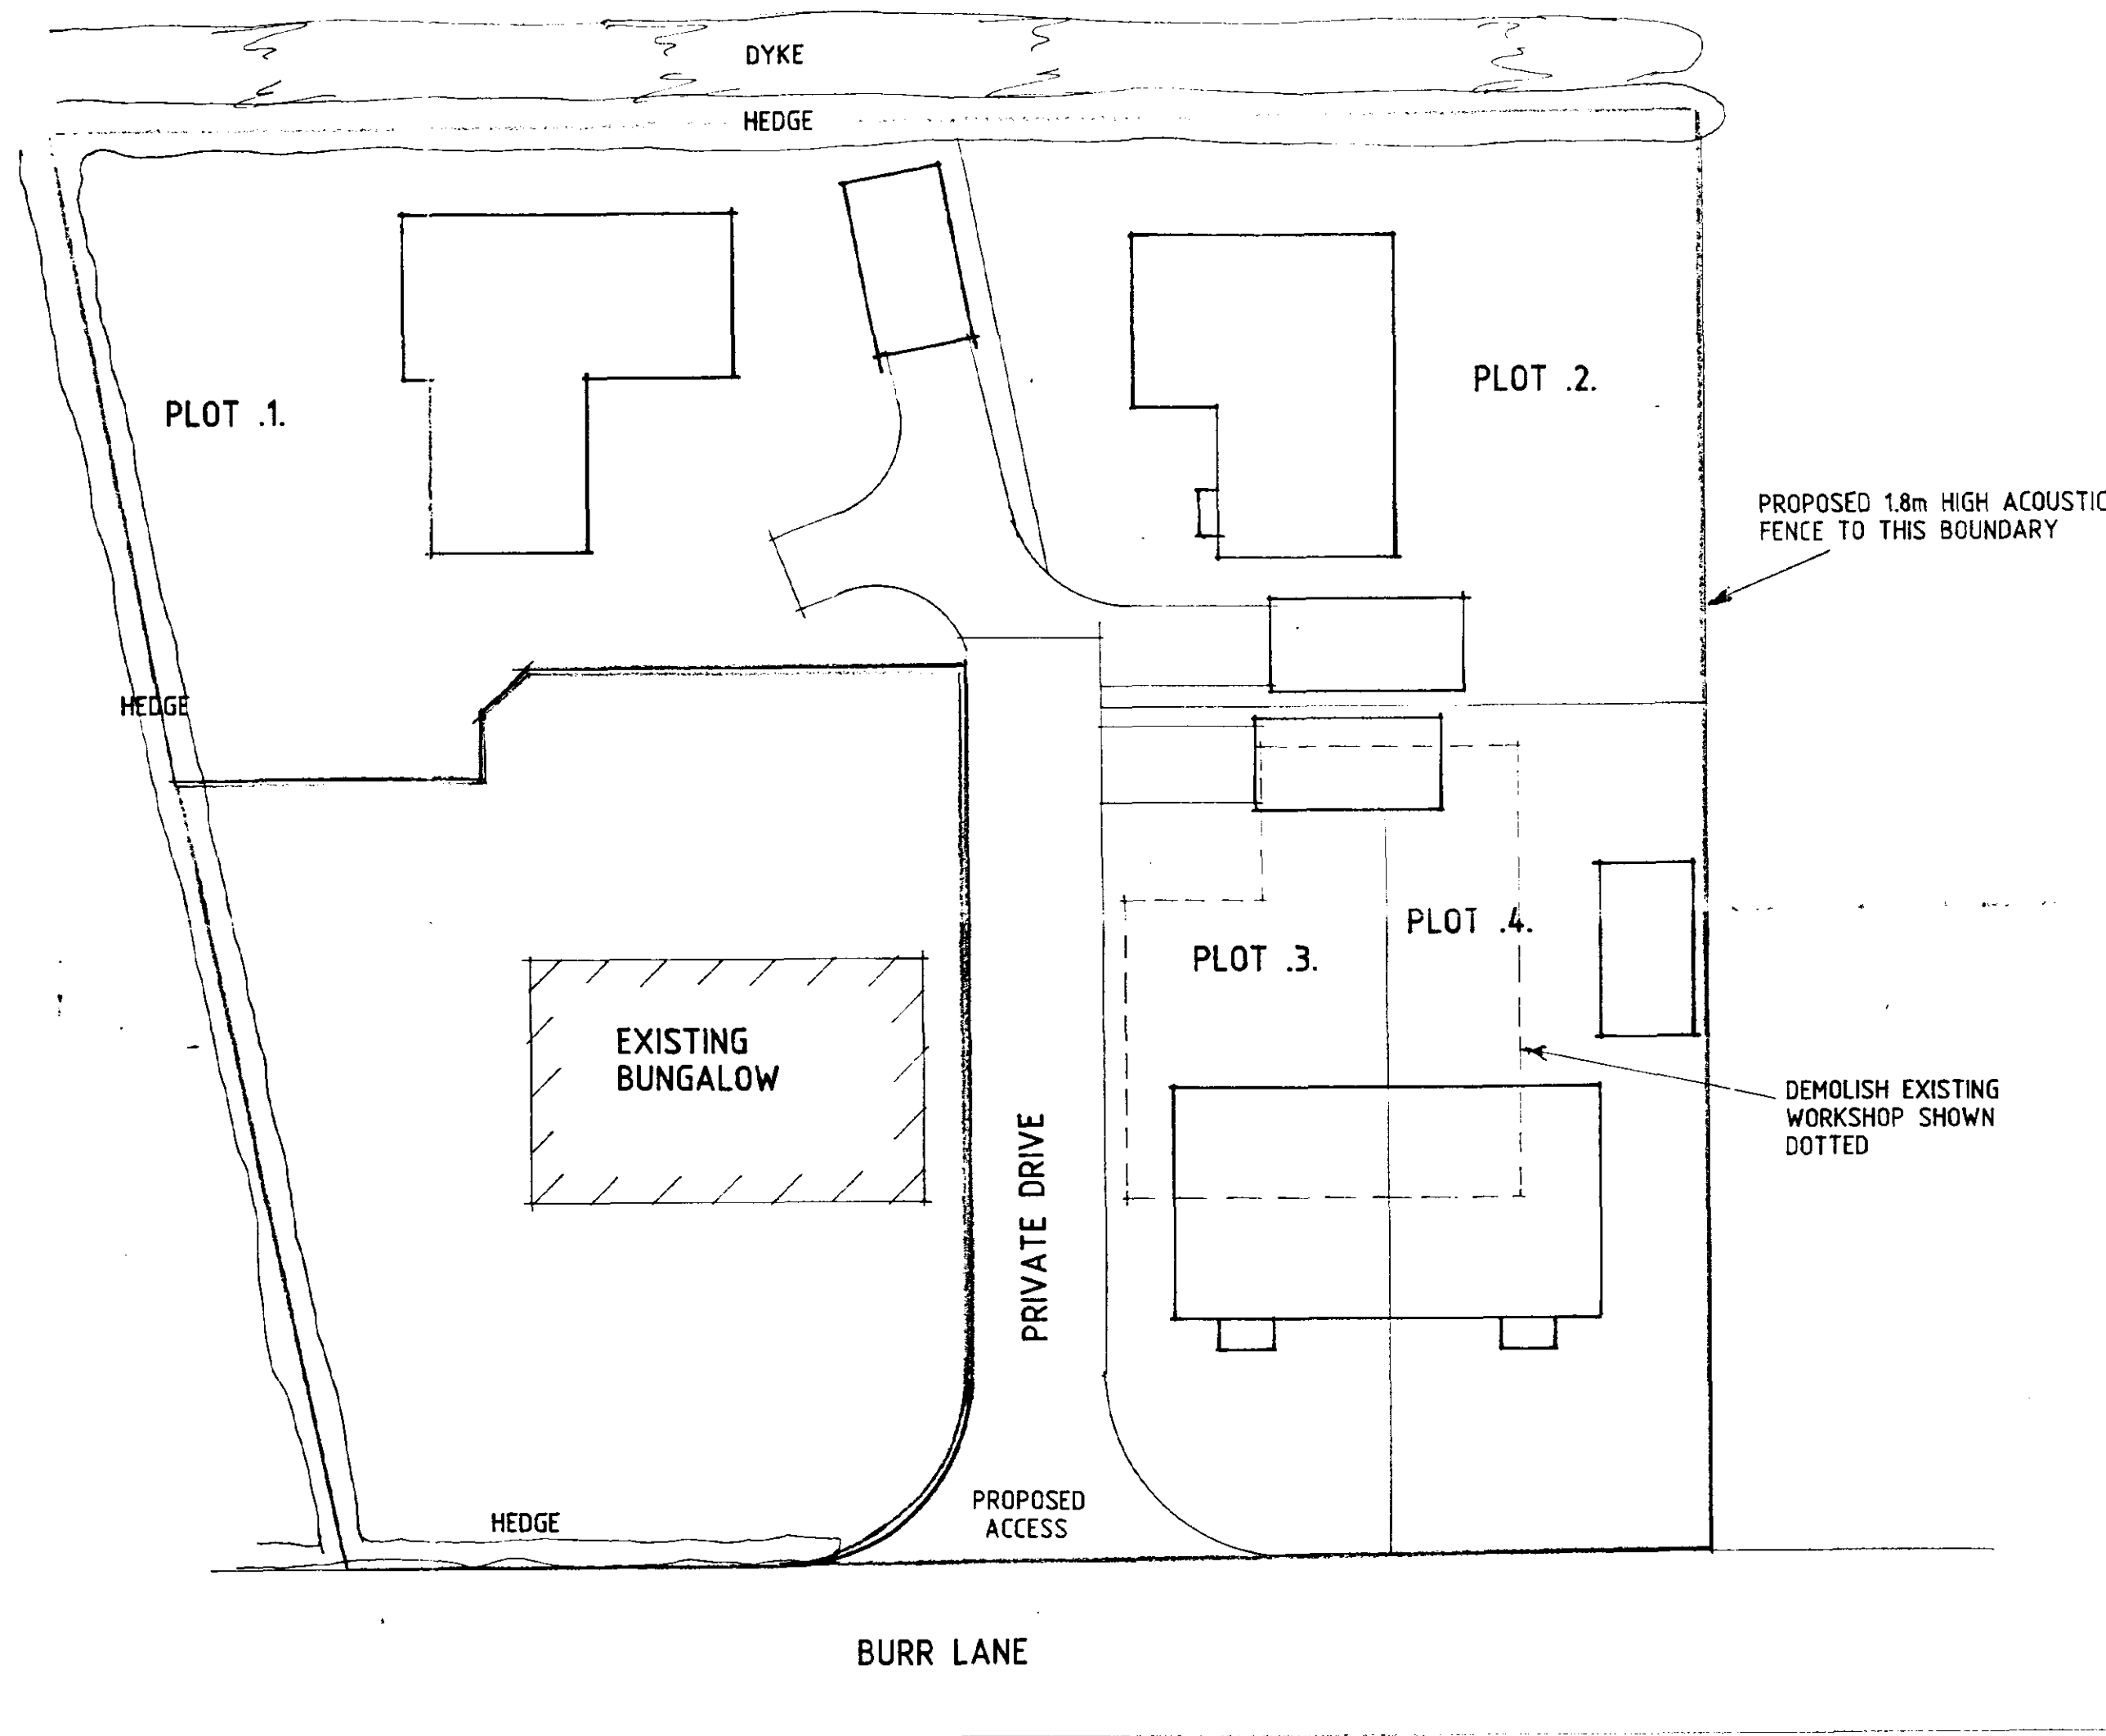

SITE PLAN

Notes and Revisions

Do not scale from this drawing.



This drawing is copyright and may not be altered, traced, copied, photographed or used for any purpose other than that for which it is issued without written permission from Messrs. Status Design.

The General Contractor is to check all dimensions on site and report discrepancies to the Architect.

All details shown on this drawing are based upon typical site conditions related to the area. No responsibility can be accepted for abnormal conditions unless reported to the Architects so that design amendments may be considered.


Please note: This drawing is not a conveyance drawing.

Construction work to be carried out with due regard to the Construction (Design and Management) Regulations 1994 (CDM) and the Health and Safety at Work, etc. Act 1974 (HSW Act).

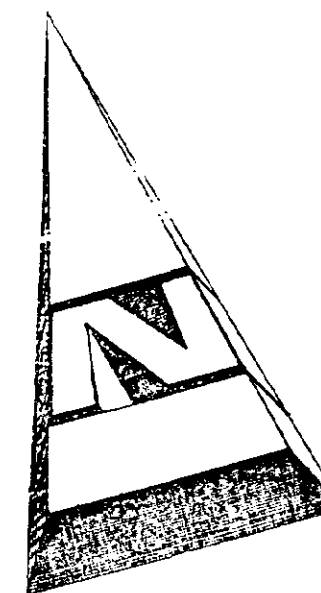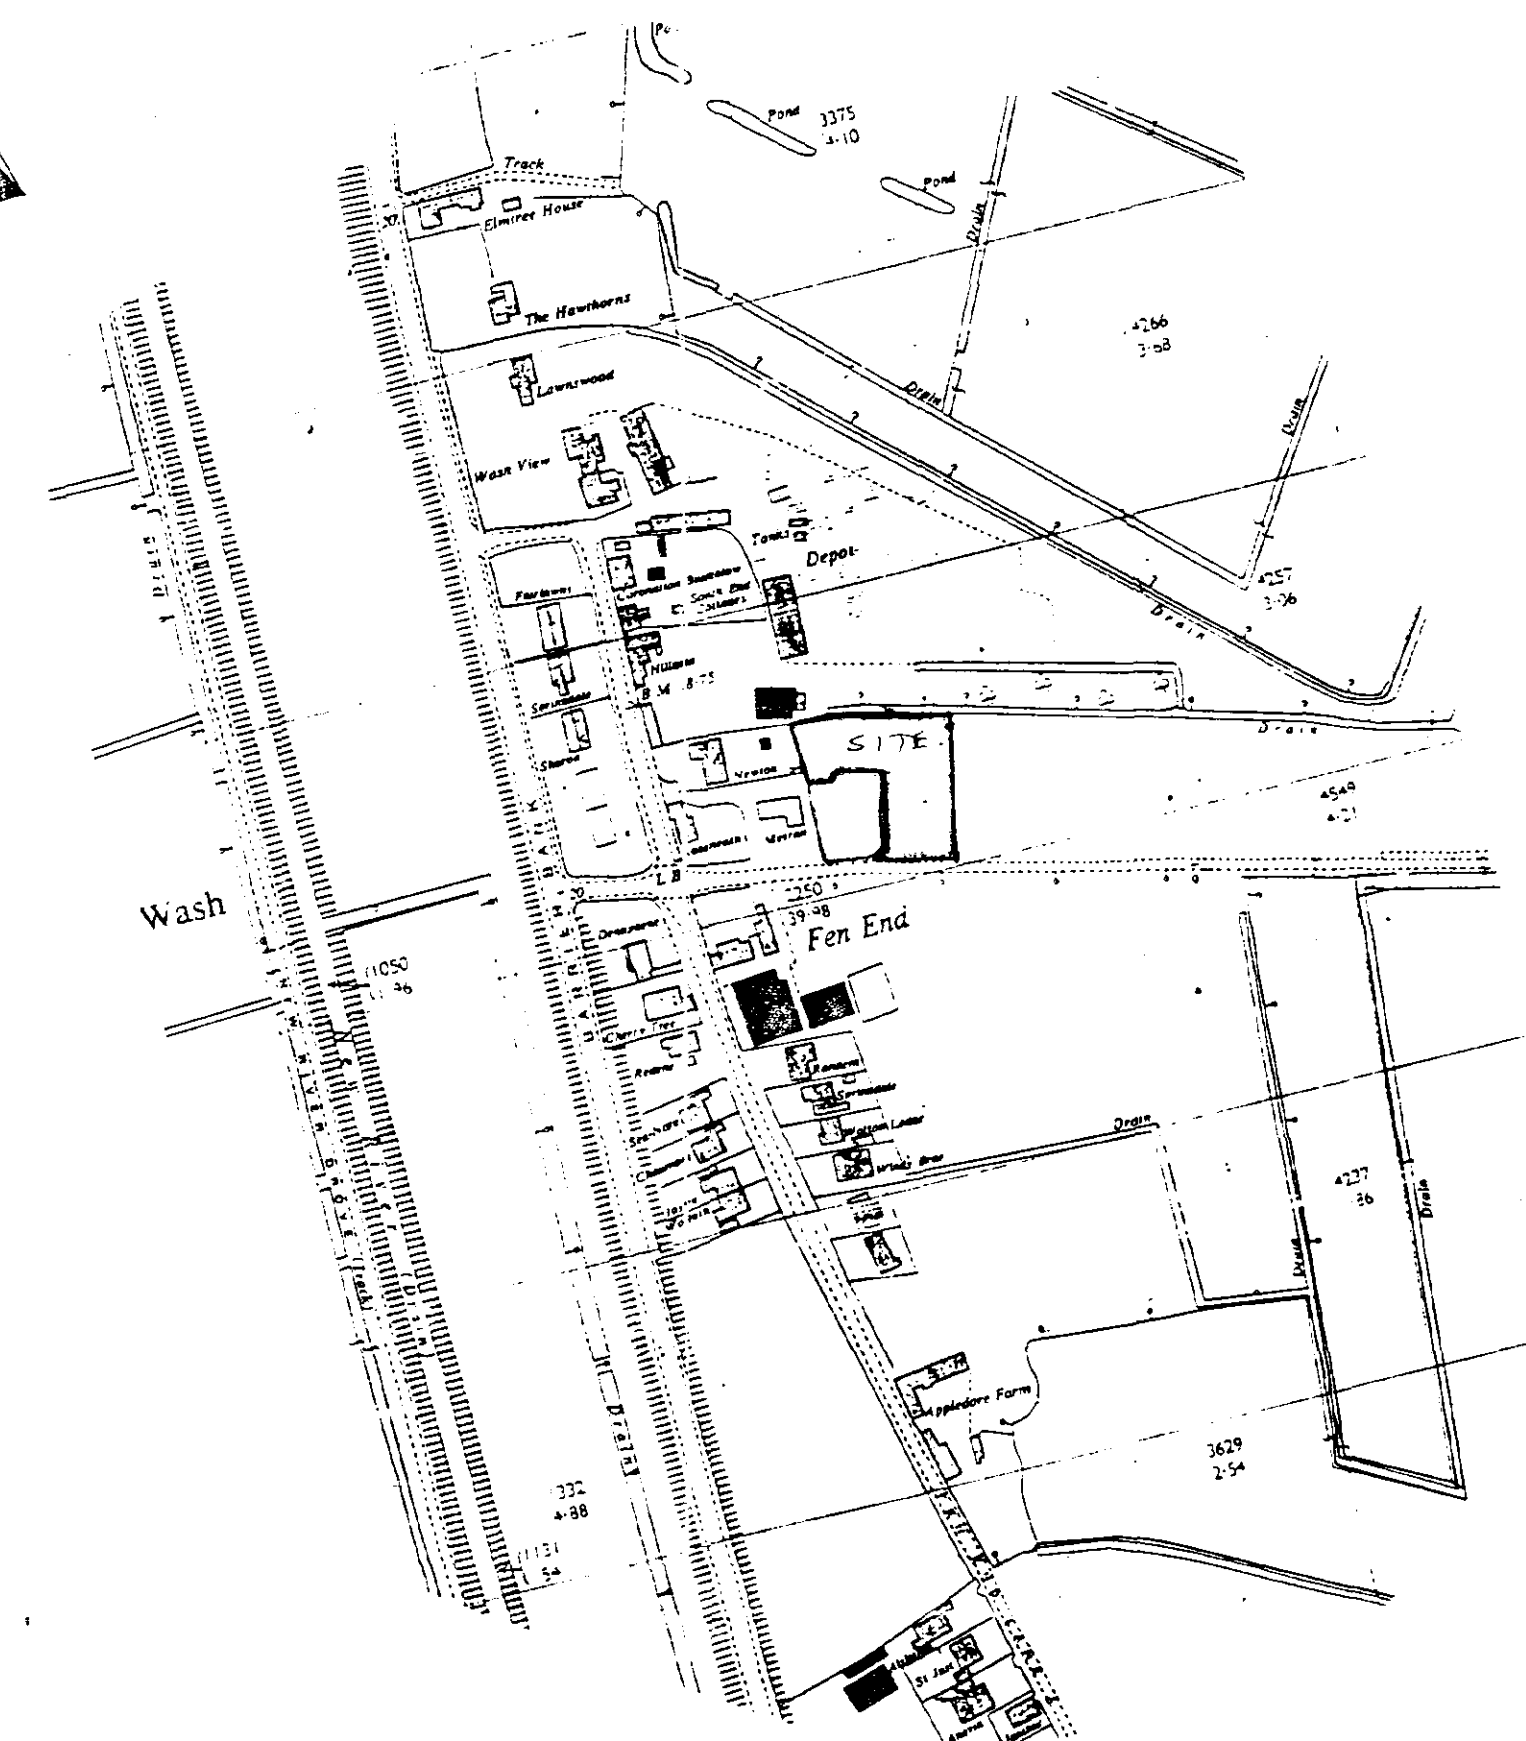

LOCATION PLAN

UPTO DATE LOCATION PLAN
SHOWING ADDITIONAL DWELLINGS
BUILT IN THE AREA

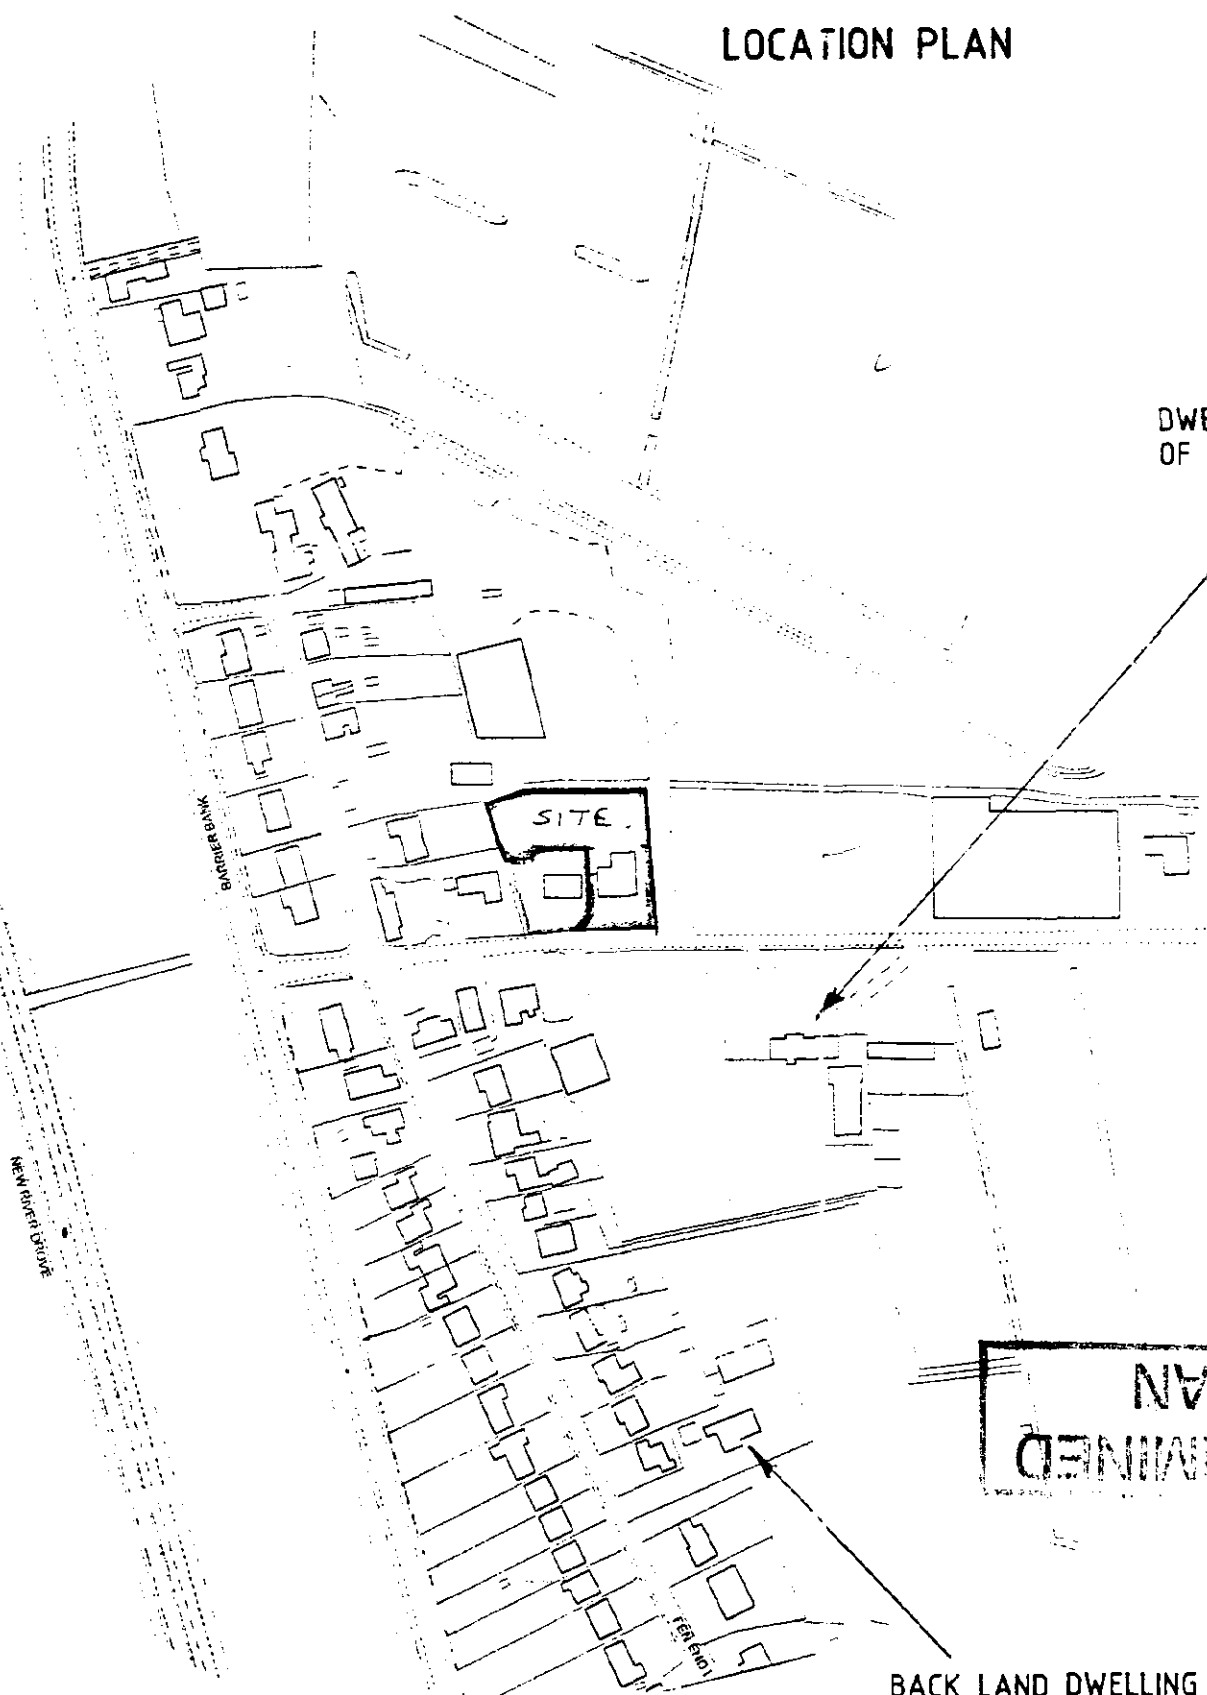

PLAN
DETERMINED

BACK LAND DWELLING BUILT
OUTSIDE OF DEVELOPMENT
BOUNDARY

Status
DESIGN
CONSULTANTS IN ARCHITECTURE & PLANNING

PROPOSED RESIDENTIAL
DEVELOPMENT INCLUDING
DEMOLITION OF WORKSHOP
AT WHITWELLS GARAGE,
BURR LANE, SPALDING FOR

G.H. WHITWELL.

1:200 1:2500 SD00-065/1
OCT-00 B.GILHAM.

2 Edinburgh Walk, Holbach,
Spalding, Lincs. PE12 7-PP
Tel: 01406 424343 Fax: 01406 490702

Ref: 140100
- 1 DEC 2000