



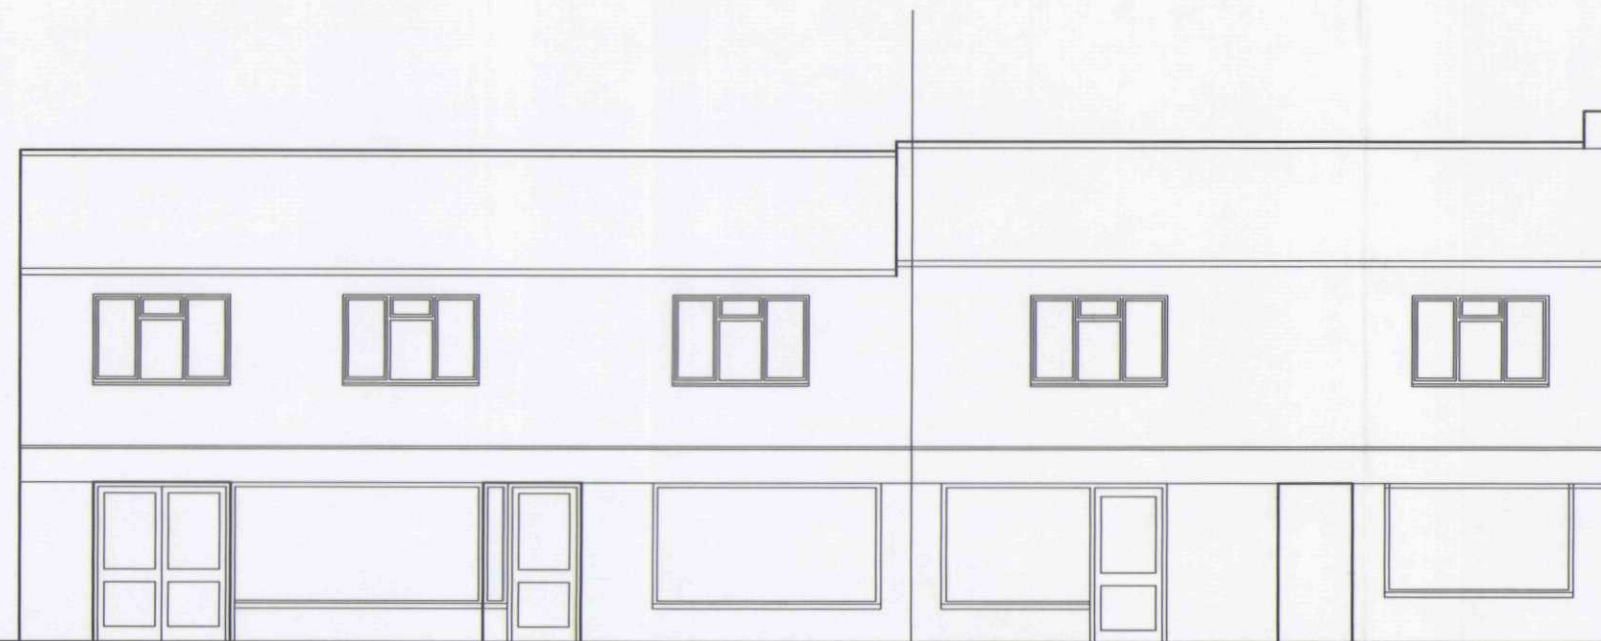

PROPOSED ELEVATION

NEW DOOR AND SIDE SCREEN

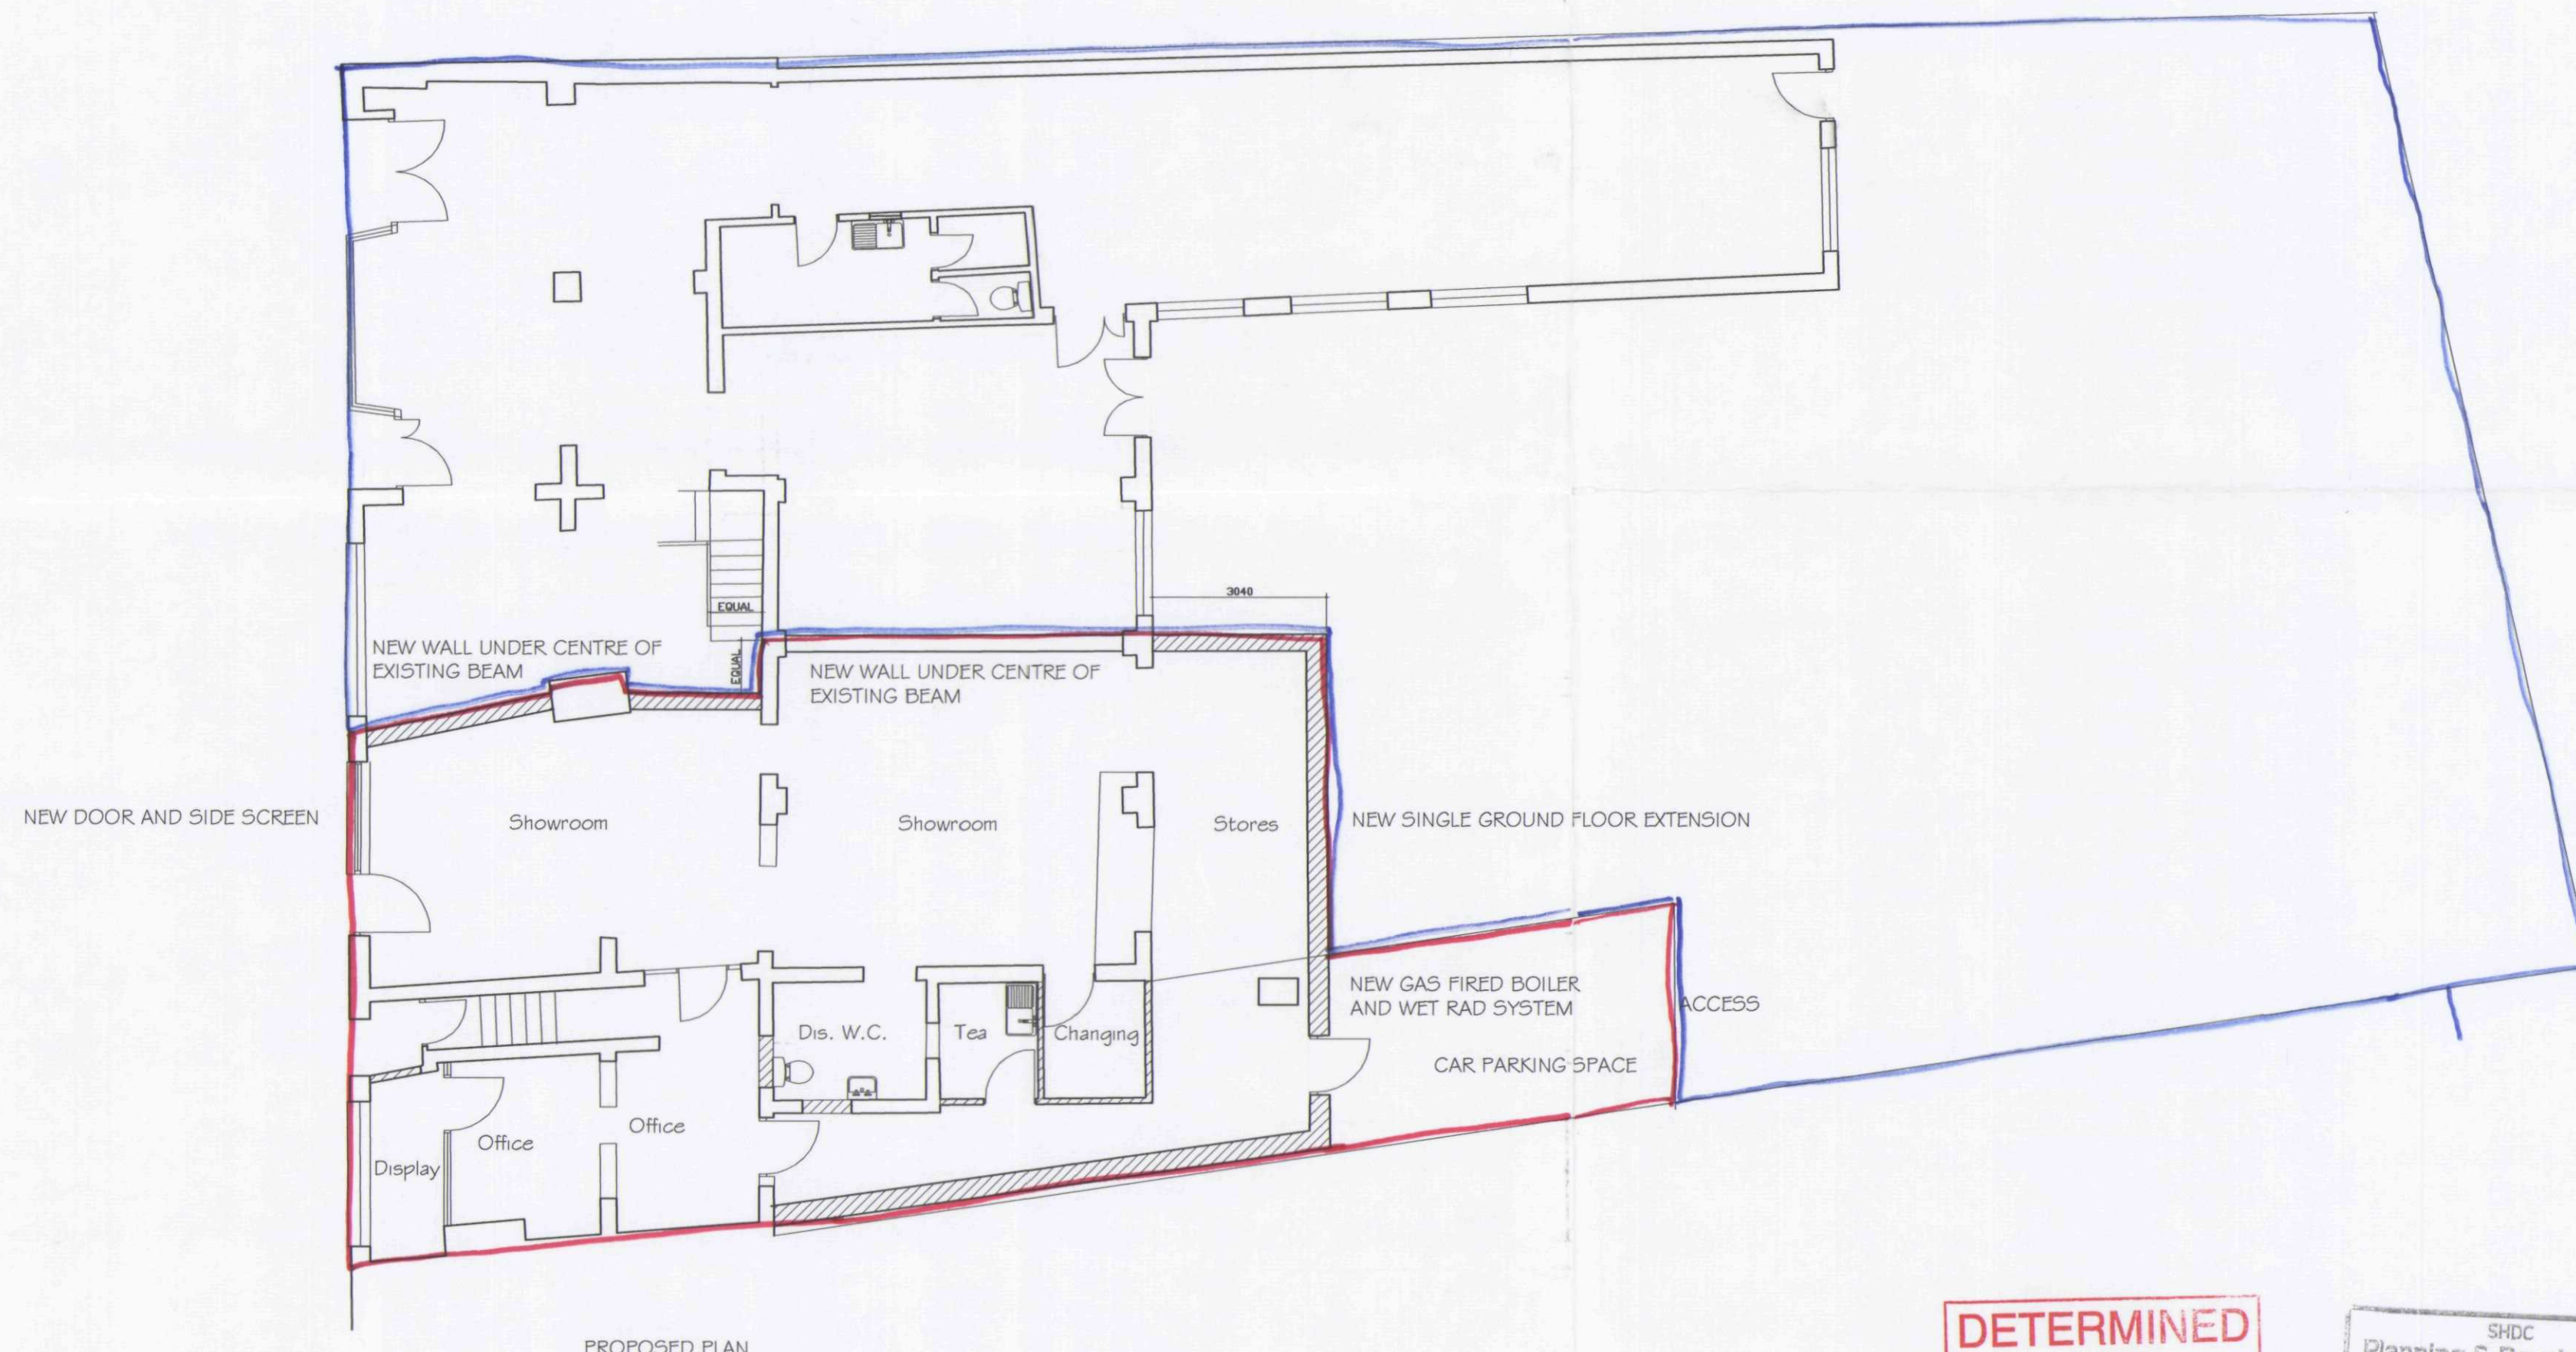

PROPOSED PLAN

**DETERMINED
PLAN**

SHDC
Planning & Development
19 OCT 2004
Ref: 1406/04

DAVID BIGGADIKE Maps

Architectural Technician

The Barn, Partney Mill, Spilsby,
Lincolnshire, PE23 4PE
Tel: 01790 752865
Fax: 01790 752865
E-Mail: david.biggadike@virgin.net

Client
MR C.H. BIGGADIKE

Project
ALTERATIONS TO EXISTING RETAIL PREMISES
WESTLODE STREET, SPALDING.

Drawing
PLANS AS PROPOSED

Scale 1:100 Date OCT 04
Drawing No 07-db-07/02