


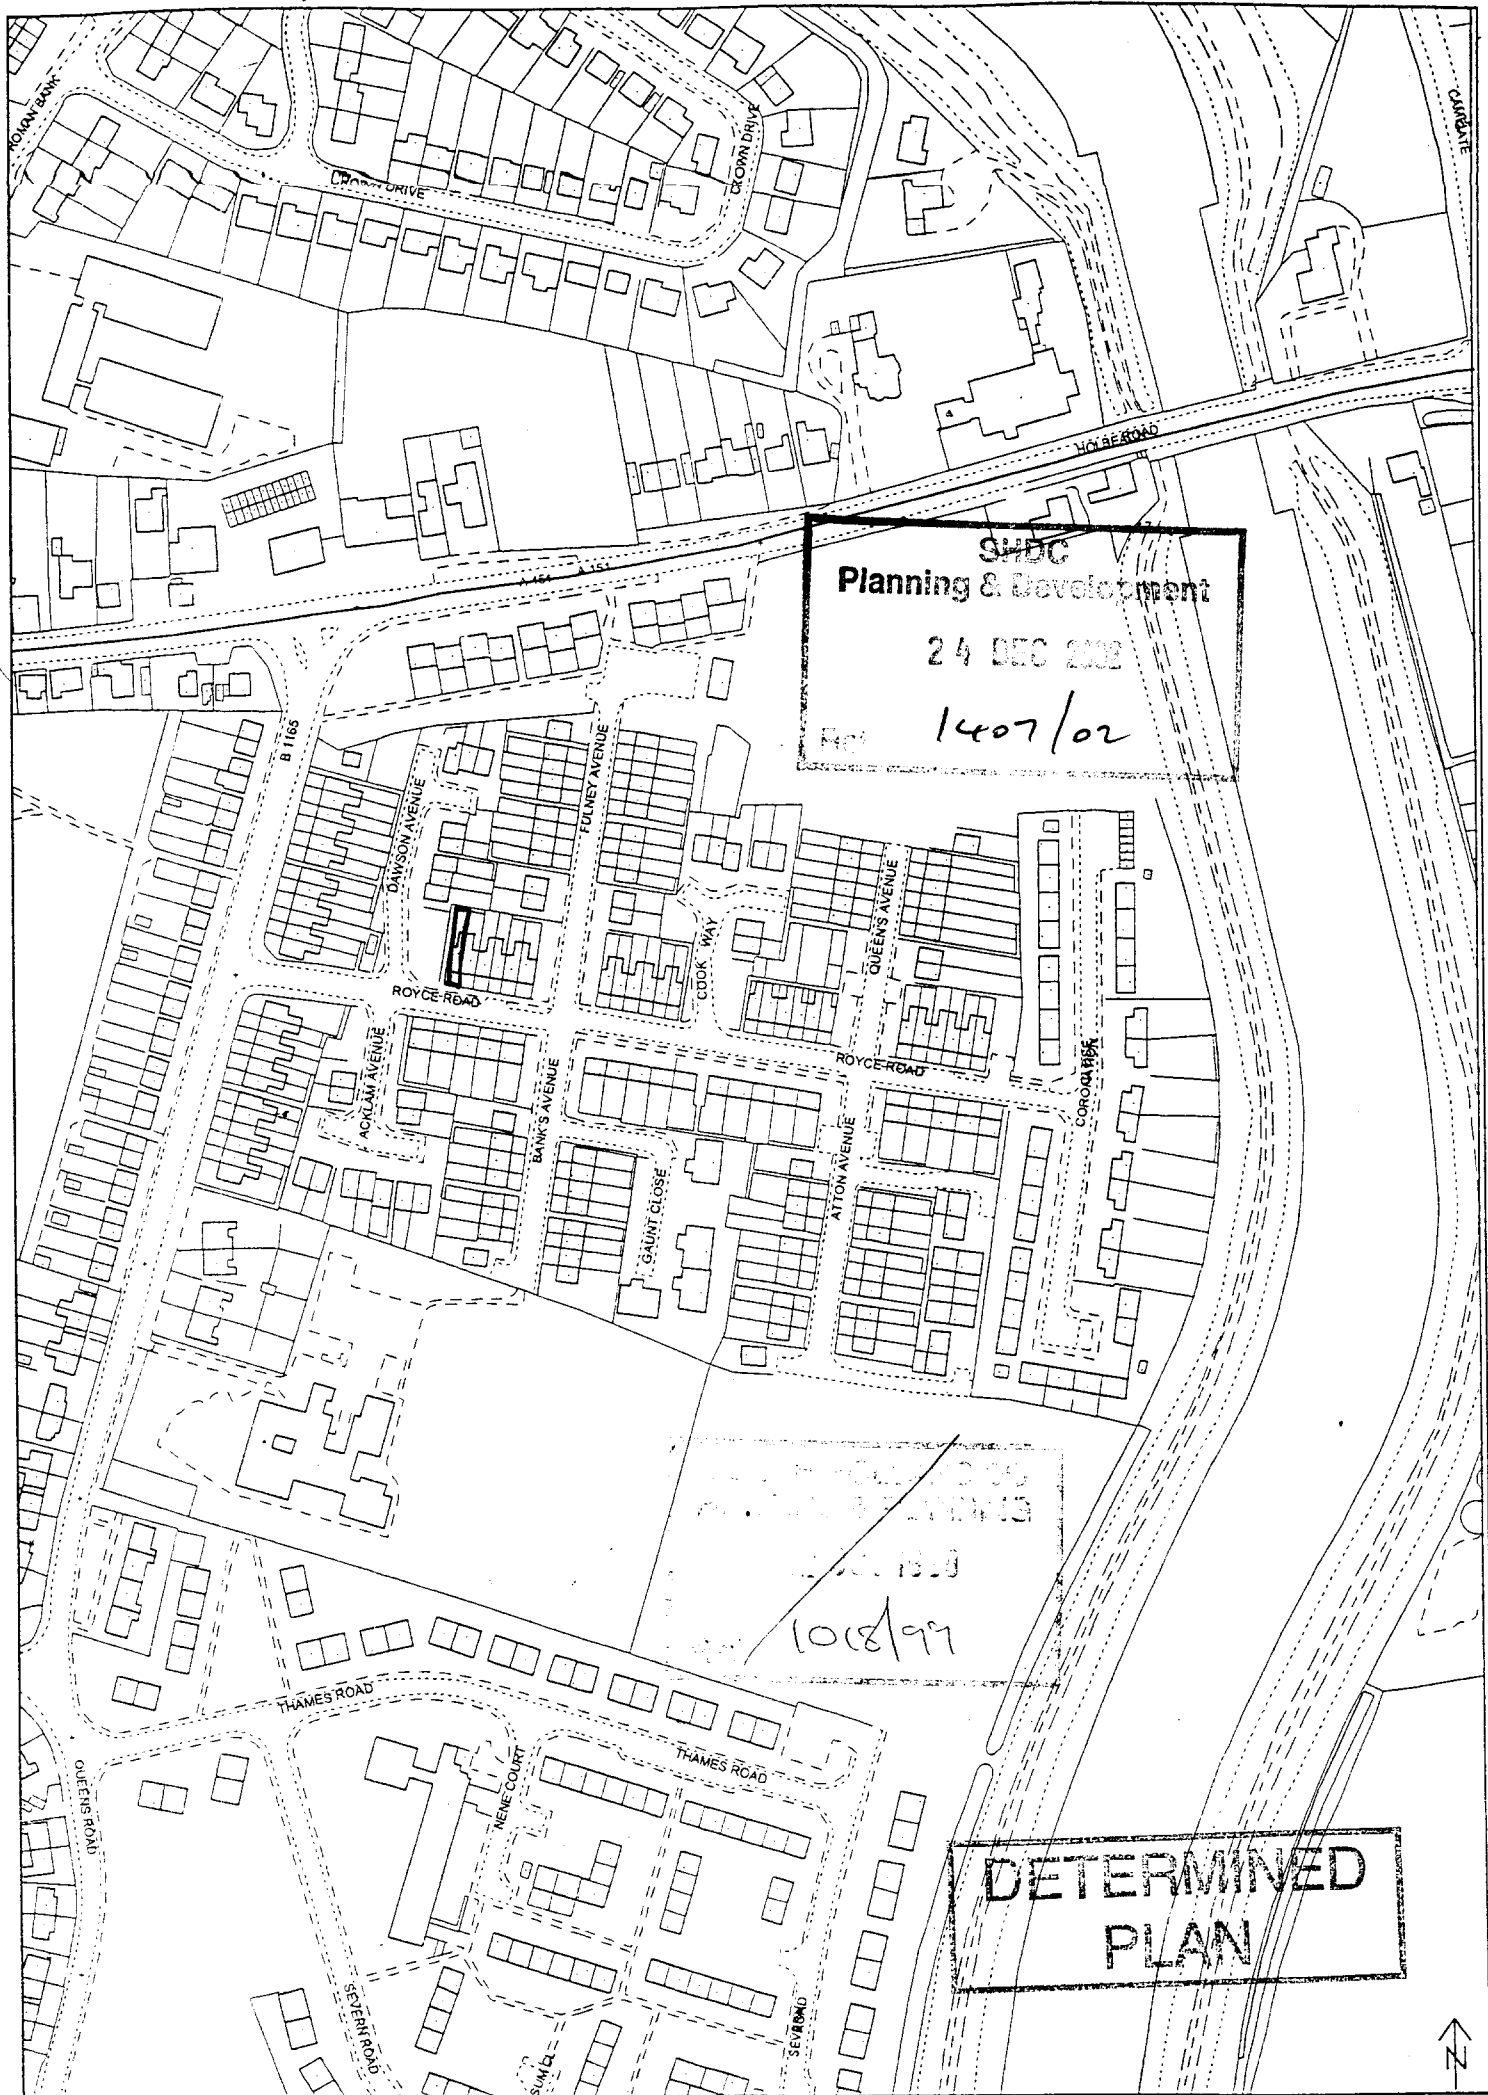

TYPE

H157

CONSTRUCTION

TRADITIONAL



SHDC

Planning & Development

24 DEC 2012

1407/02


Ref

SOUTH HOLLAND DC
HOUSING & PLANNING

12 DEC 2012


Ref: 108195

**DETERMINED
PLAN**

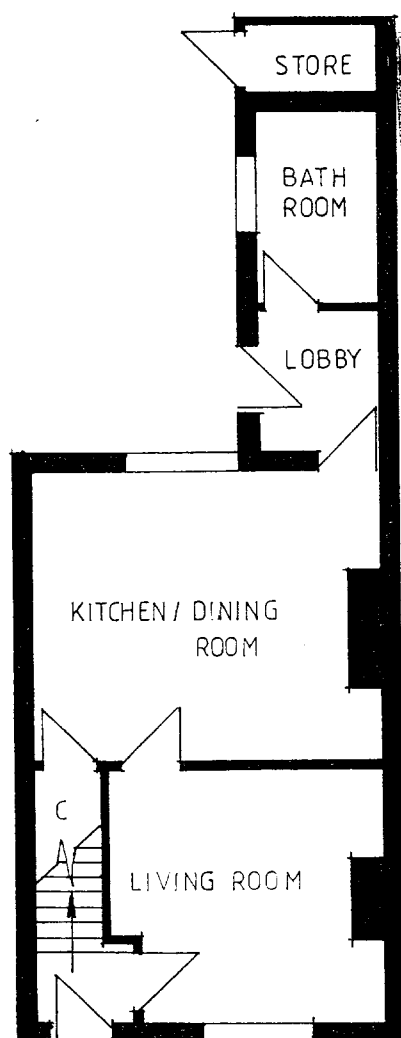

GROUND FLOOR PLAN

FRONT

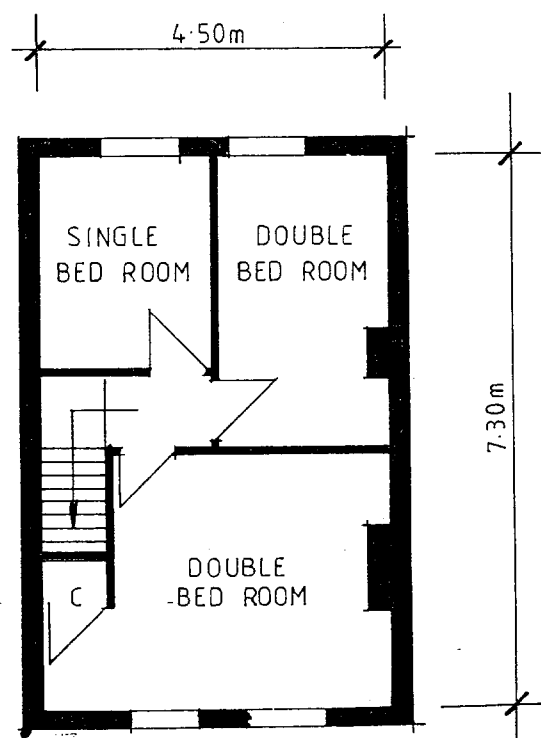

FIRST FLOOR PLAN