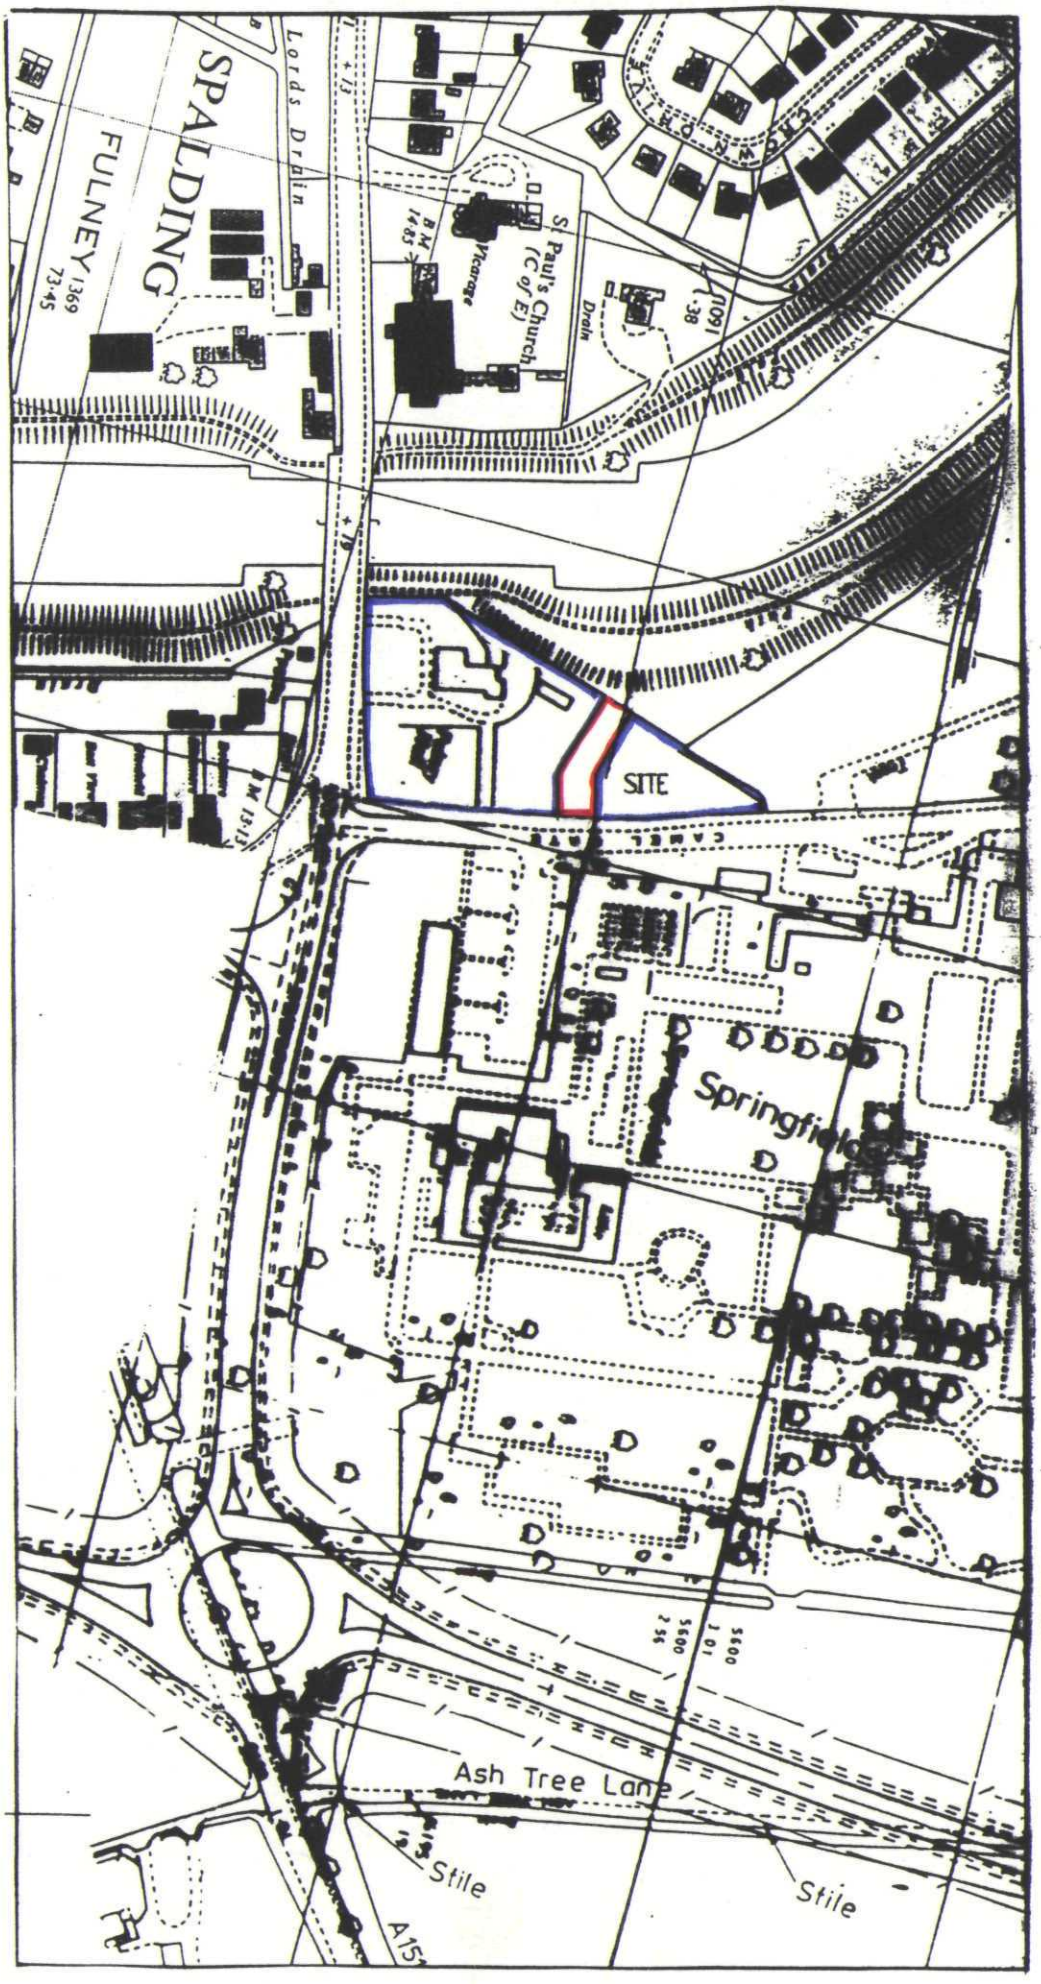

LOCATION PLAN

1:2500

DETERMINED PLAN

SHDC
PLANNING & DEVELOPMENT
21 NOV 2003
Ref. 1407/03