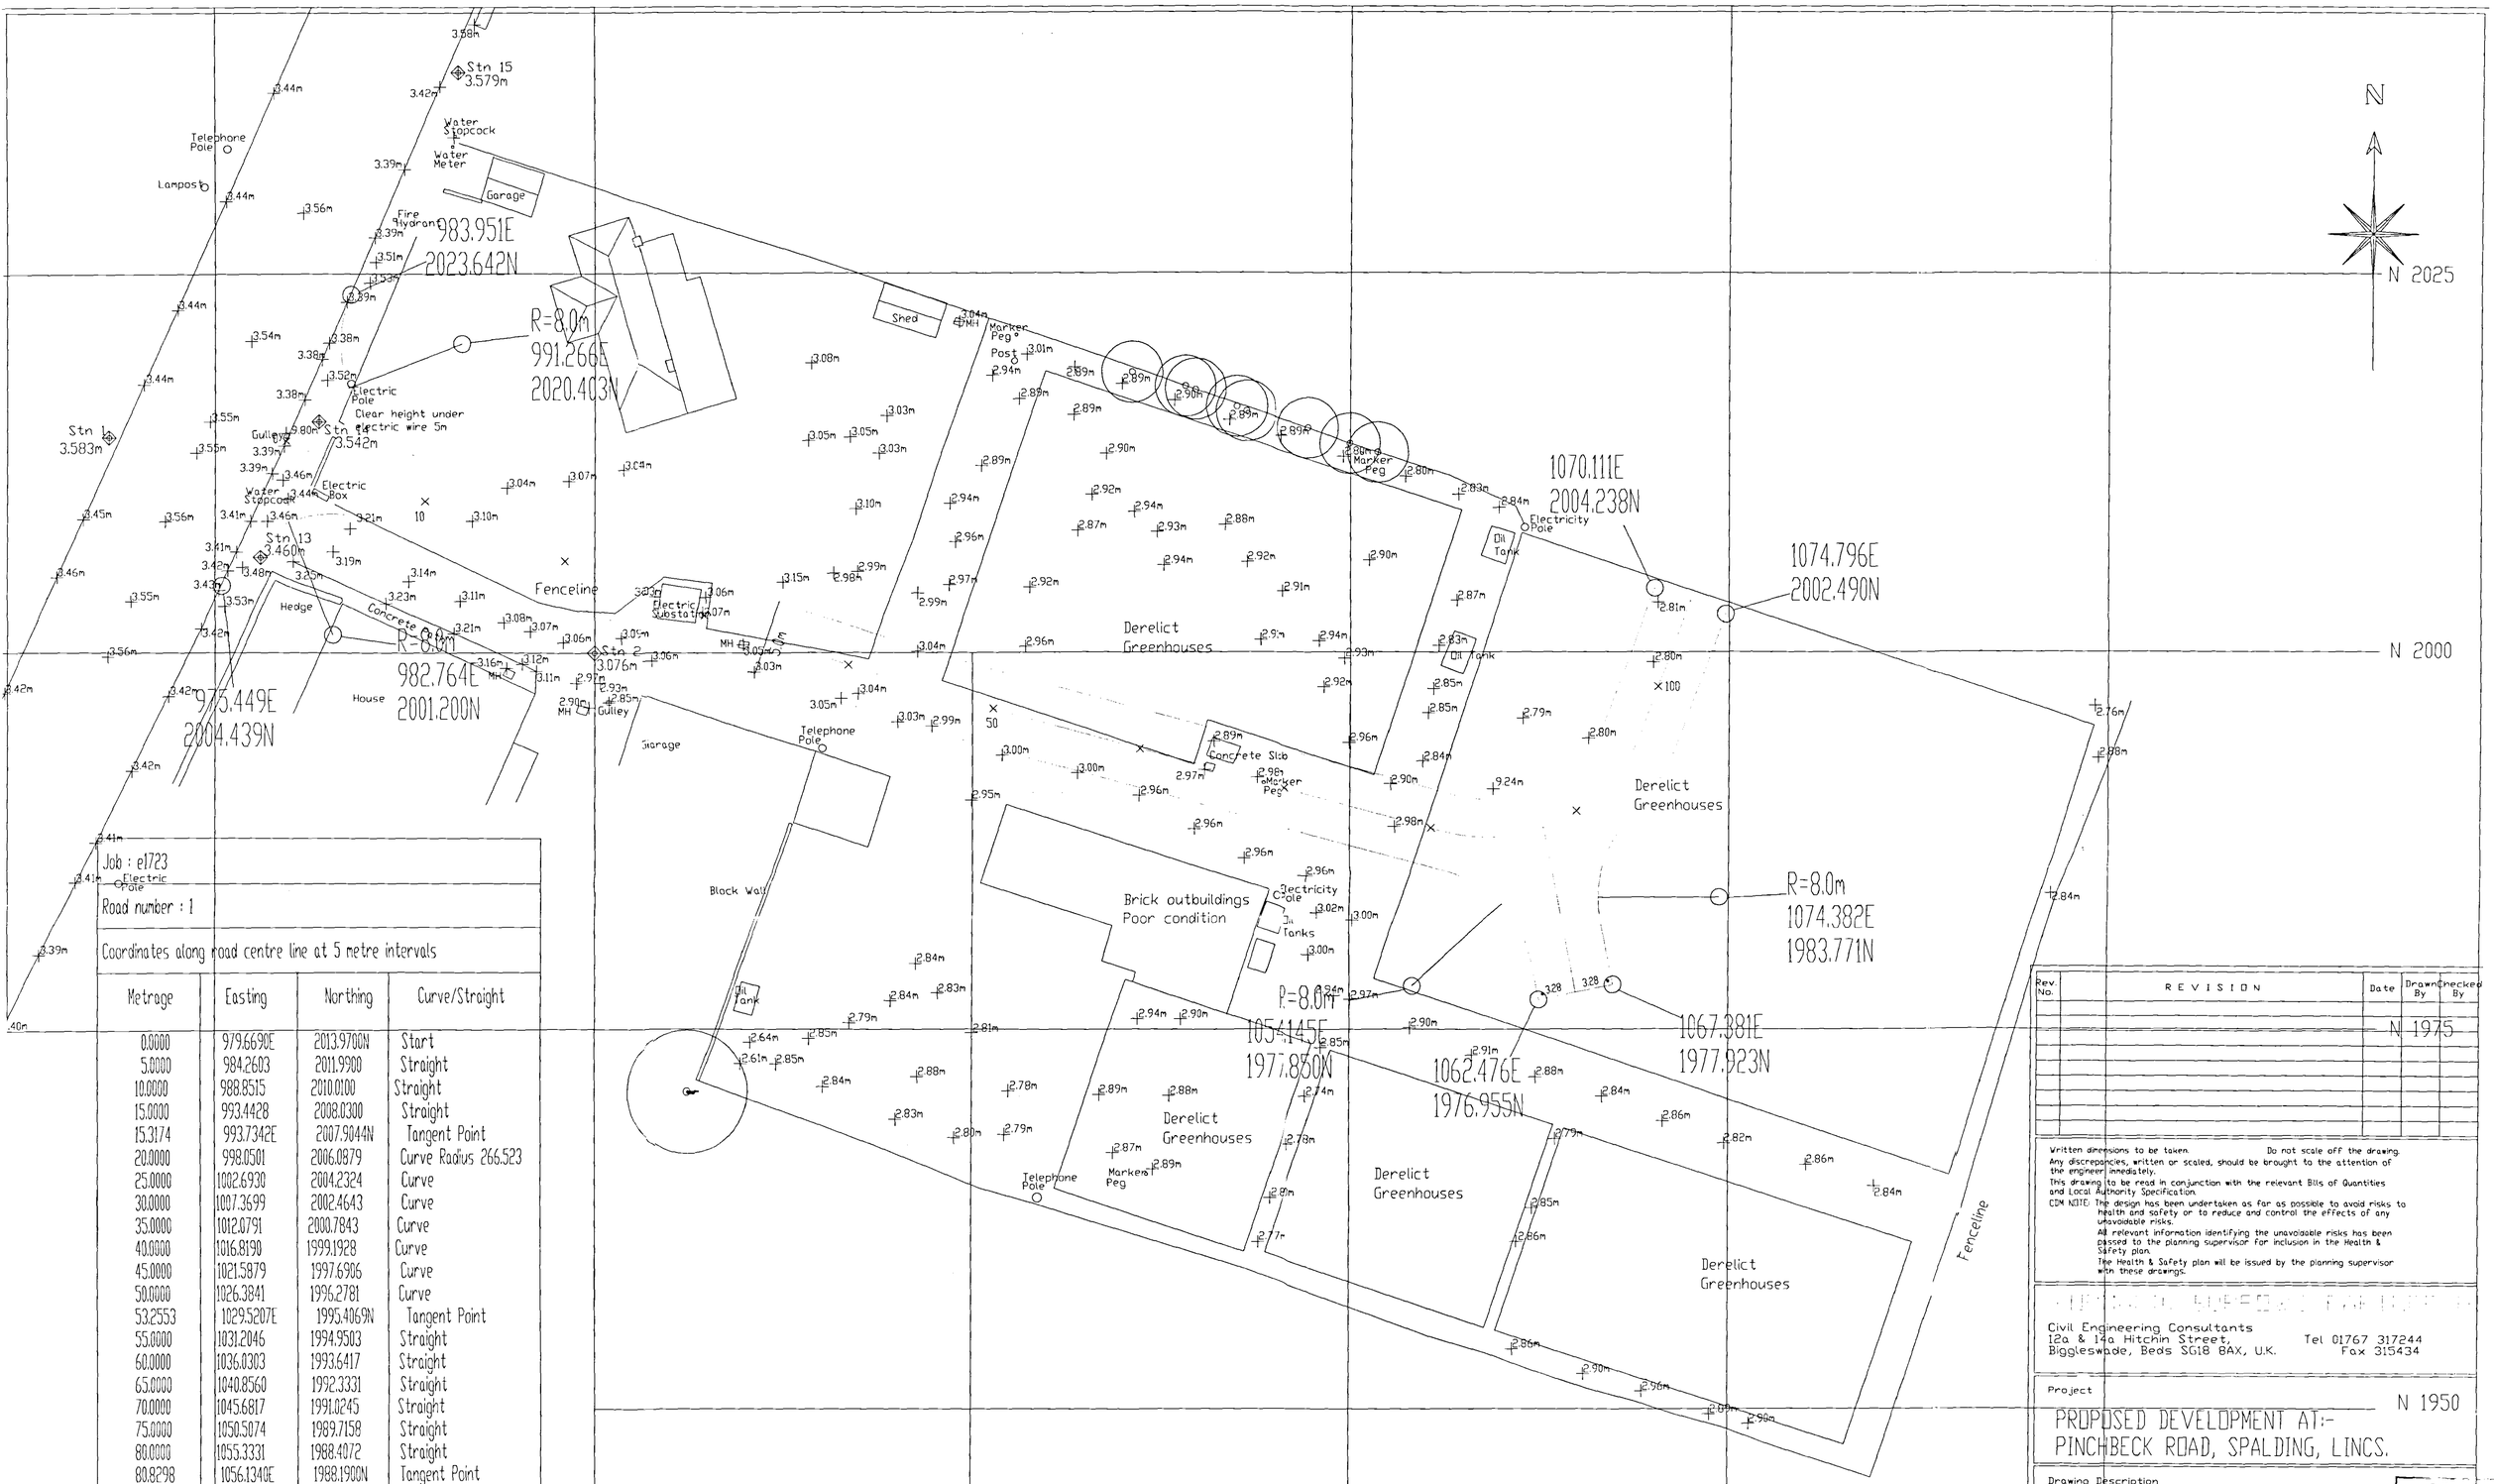


Job : e1723

Road number : 1

Coordinates along road centre line at 5 metre intervals

Metrage	Easting	Northing	Curve/Straight
0.0000	979.6690E	2013.9700N	Start
5.0000	984.2603	2011.9900	Straight
10.0000	988.8515	2010.0100	Straight
15.0000	993.4428	2008.0300	Straight
15.3174	993.7342E	2007.9044N	Tangent Point
20.0000	998.0501	2006.0879	Curve Radius 266.523
25.0000	1002.6930	2004.2324	Curve
30.0000	1007.3699	2002.4643	Curve
35.0000	1012.0791	2000.7843	Curve
40.0000	1016.8190	1999.1928	Curve
45.0000	1021.5879	1997.6906	Curve
50.0000	1026.3841	1996.2781	Curve
53.2553	1029.5207E	1995.4069N	Tangent Point
55.0000	1031.2046	1994.9503	Straight
60.0000	1036.0303	1993.6417	Straight
65.0000	1040.8560	1992.3331	Straight
70.0000	1045.6817	1991.0245	Straight
75.0000	1050.5074	1989.7158	Straight
80.0000	1055.3331	1988.4072	Straight
80.8298	1056.1340E	1988.1900N	Tangent Point
85.0000	1060.2676	1987.8784	Curve Radius 11.000
90.0000	1064.9382	1989.5388	Curve
95.0000	1068.4057	1993.0814	Curve
97.0934	1069.3191E	1994.9615N	Tangent Point
100.0000	1070.3351	1997.6847	Straight
105.0000	1072.0829	2002.3693	Straight
106.0617	1072.4540E	2003.3640N	End

Rev. No.	REVISION	Date	Drawn By	Checked By

Written dimensions to be taken. Do not scale off the drawing.
Any discrepancies, written or scaled, should be brought to the attention of the engineer immediately.
This drawing to be read in conjunction with the relevant Bills of Quantities and Local Authority Specification.
CDM NOTE: The design has been undertaken as far as possible to avoid risks to health and safety or to reduce and control the effects of any unavoidable risks.
All relevant information identifying the unavoidable risks has been passed to the planning supervisor for inclusion in the Health & Safety plan.
The Health & Safety plan will be issued by the planning supervisor with these drawings.

Civil Engineering Consultants
12a & 14a Hitchin Street,
Biggleswade, Beds SG18 8AX, U.K.
Tel 01767 317244
Fax 315434

Project

PROPOSED DEVELOPMENT AT:-
PINCHBECK ROAD, SPALDING, LINCS.

Drawing Description

ROAD SETTING OUT AND SPOT LEVEL PLAN

Client

Fieldview Homes Ltd
St Helena Cottage
146 Pinchbeck Road
Spalding
Lincs PE11 1QN

Drawing Number

E1723/1

Drawn By TJW Date 7.4.05

Scale

Checked By AJMB Date 8.8.05

Architect

SHDC
Planning & Development
14 OCT 2005
1409/05
Ref:

10 OCT 2005