

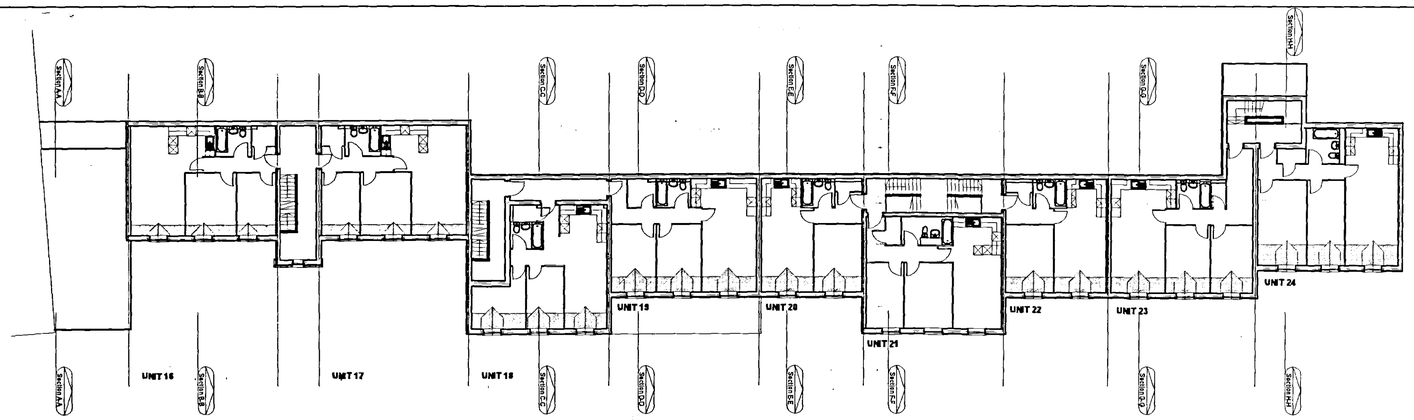


second floor layout

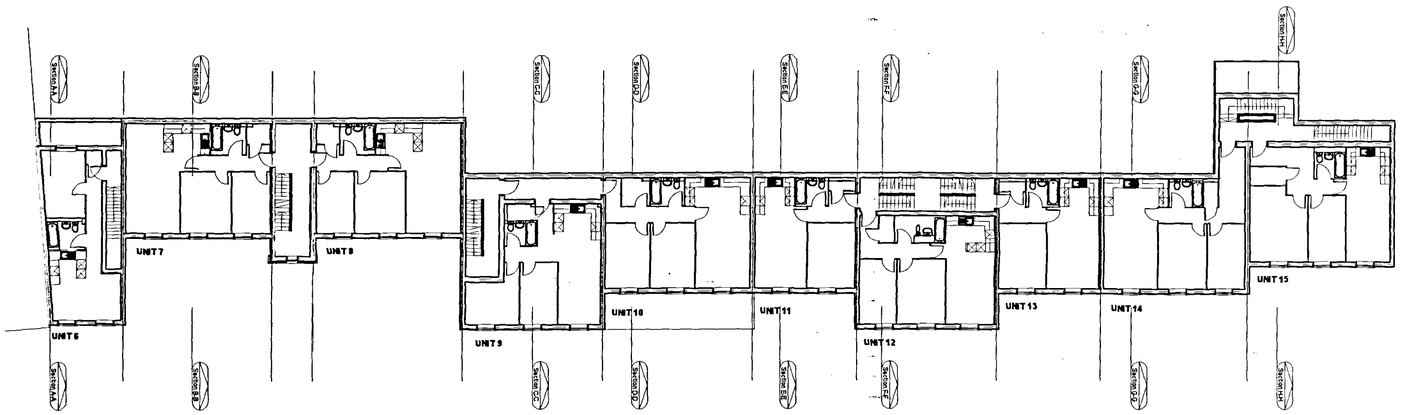

first floor layout

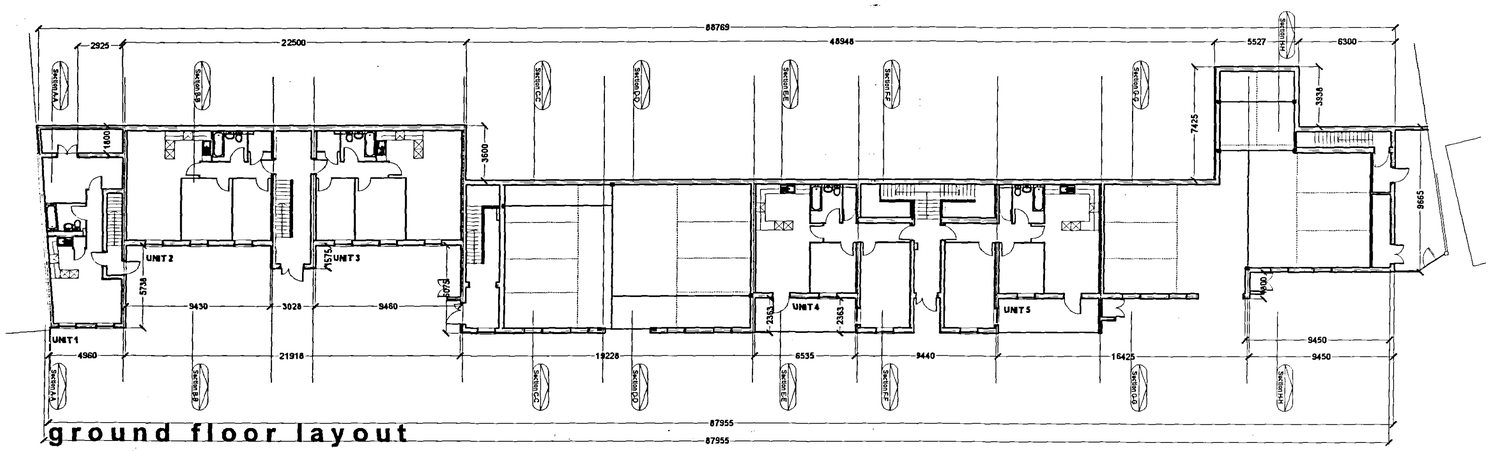

ground floor layout

DO NOT SCALE THIS DRAWING. THE CONTRACTOR IS DEEMED TO HAVE CHECKED ALL DIMENSIONS ON SITE AND REPORT ANY DISCREPANCIES TO OGLESBY & LIMB LTD.
THE CONTENTS OF THIS DRAWING ARE COVERED BY COPYRIGHT AND REMAIN THE PROPERTY OF OGLESBY & LIMB LTD. WRITTEN APPROVAL MUST BE OBTAINED FROM OGLESBY & LIMB LTD PRIOR TO DUPLICATION OR REPRODUCTION OF THIS DRAWING OR ITS CONTENTS.
ANY DIMENSIONS NOT SHOWN ARE TO BE CHECKED AND AGREED WITH OGLESBY & LIMB LTD.

REV C DORMERS AND HATCHING ADDED TO SECOND FLOOR. SECTION LINES ADDED. BEDROOMS 1 & 2 SWOPPED IN UNITS 12 AND 21. BIN STORES ADDED. RCW 07.09.06

REV B DRAWNGS ALTERED GENRALLY IN ACCORDANCE WITH CLIENTS COMMENTS IN MEETING DATED 04.08.06 RCW 09.08.06

REV A STAIR CONFIGURATION ALTERED TO FIRST AND SECOND STAIR ADJACENT UNITS 12 AND 21. RIGHT HAND STAIR CONFIGURATION ALTERED TO FIRST AND SECOND FLOOR. INTERNAL LAYOUT ADDED TO PLOTS 4 AND 5. INTERNAL LAYOUT TO PLOT 12 AMENDED. MAIN ENTRANCE DOOR BETWEEN UNITS 4 AND 5 RECESSED. RCW 01.08.06

Oglesby & Limb Ltd
Chartered Architects
and Building Surveyors
67 London Road
Newark, Notts
NG24 1RZ
Tel: 01636 702030
Fax: 01636 703740
e-mail: design@o-l-ltd.co.uk

Planning & Development
- 9 OCT 2006
Ref: 1409/06

Client:
DGM Properties Ltd

Project:
Proposed Residential Development

Double Street
Spalding.

Drawing Title:
Key Layouts

Ground, First and Second Floor

PRELIMINARY

Date:	Scale
July 2006	1:200 @ A1
Drawn by: RCW	Checked by: AJO

Drawing Number:	Rev:
A0619-20	C