

DO NOT SCALE THIS DRAWING. ANY VARIATION IS REQUIRED TO HAVE LATER DETAILS ALL DIMENSIONS ON SITE AND REPORT ANY DISCREPANCIES TO OGLESBY & LIMB LTD.
THE CONTENTS OF THIS DRAWING ARE COVERED BY COPYRIGHT AND REMAIN THE PROPERTY OF OGLESBY & LIMB LTD. WRITTEN APPROVAL MUST BE OBTAINED FROM OGLESBY & LIMB LTD PRIOR TO DUPLICATION OR REPRODUCTION OF THIS DRAWING OR ITS CONTENTS.
ANY DIMENSIONS NOT SHOWN ARE TO BE CHECKED AND AGREED WITH OGLESBY & LIMB LTD.

first floor layout

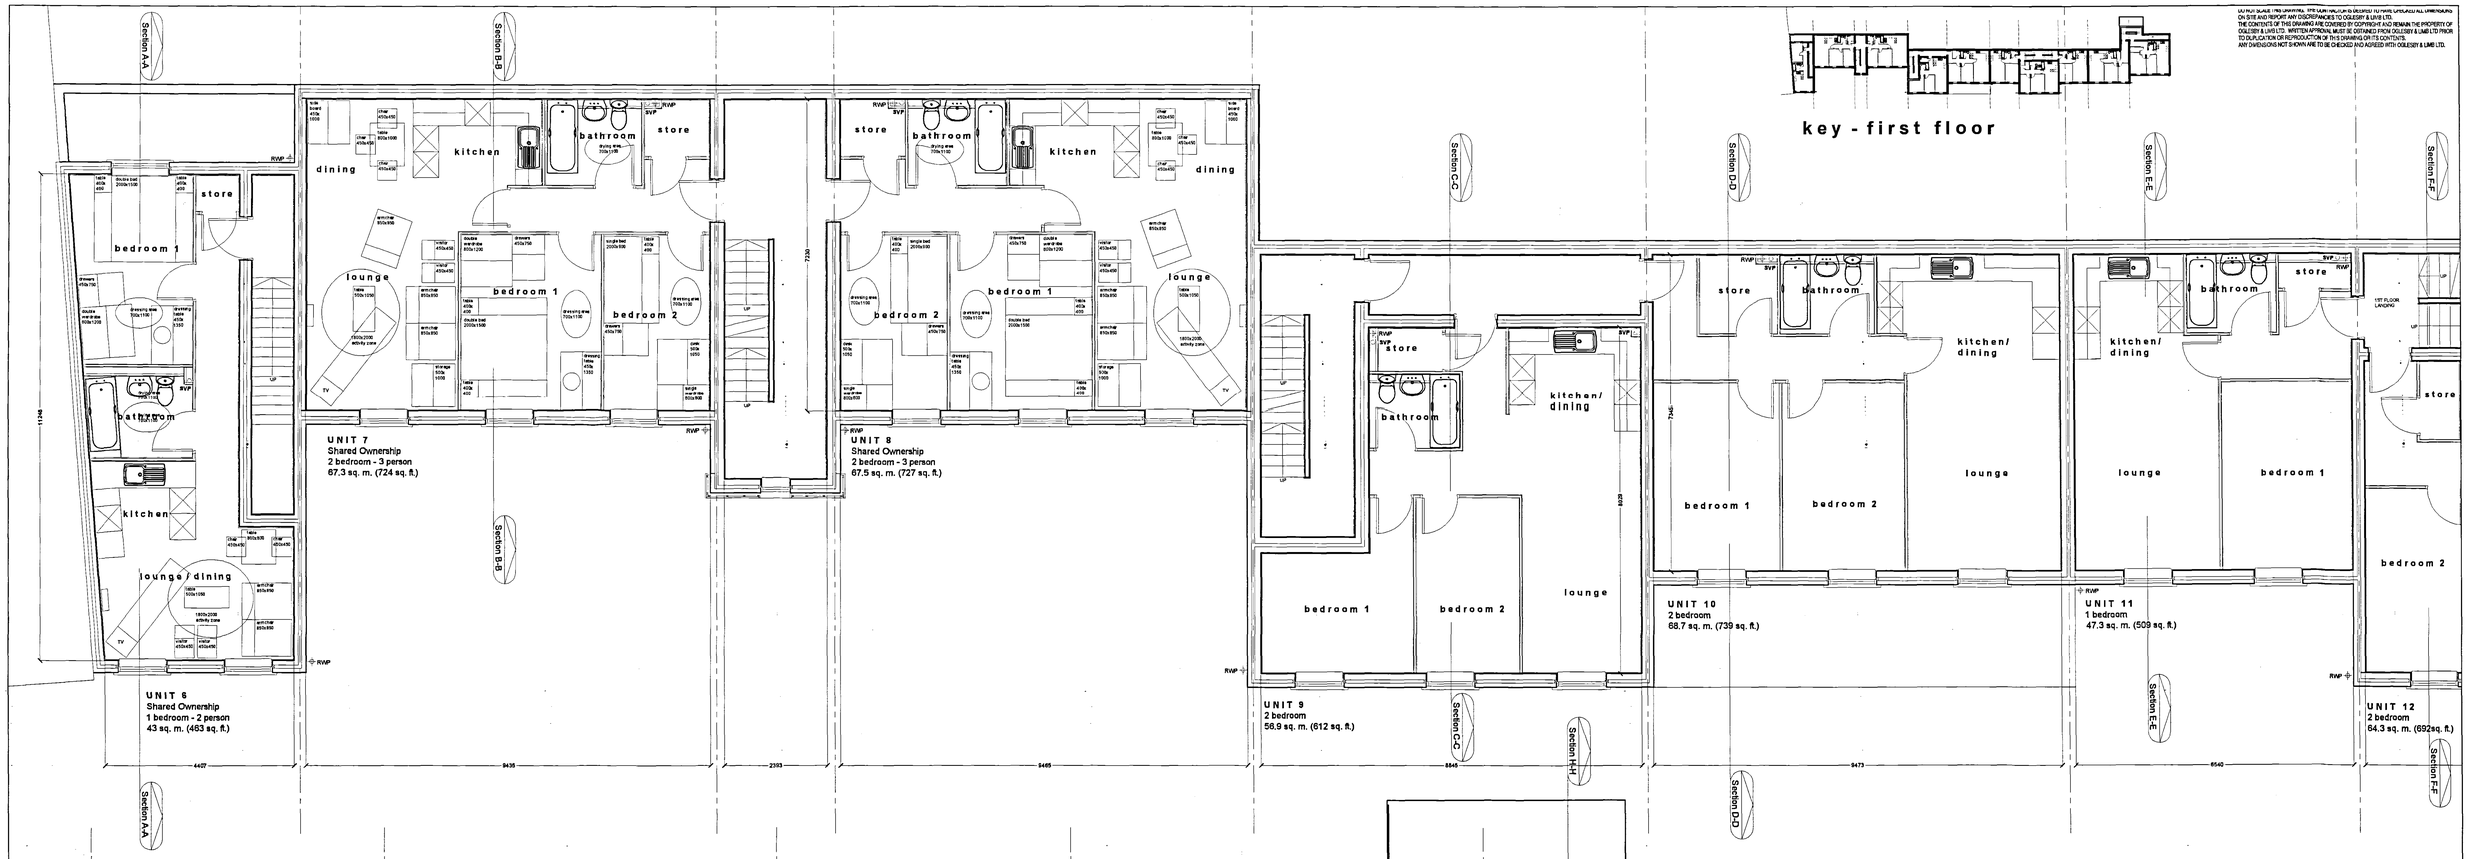

key - first floor

first floor layout cont'd

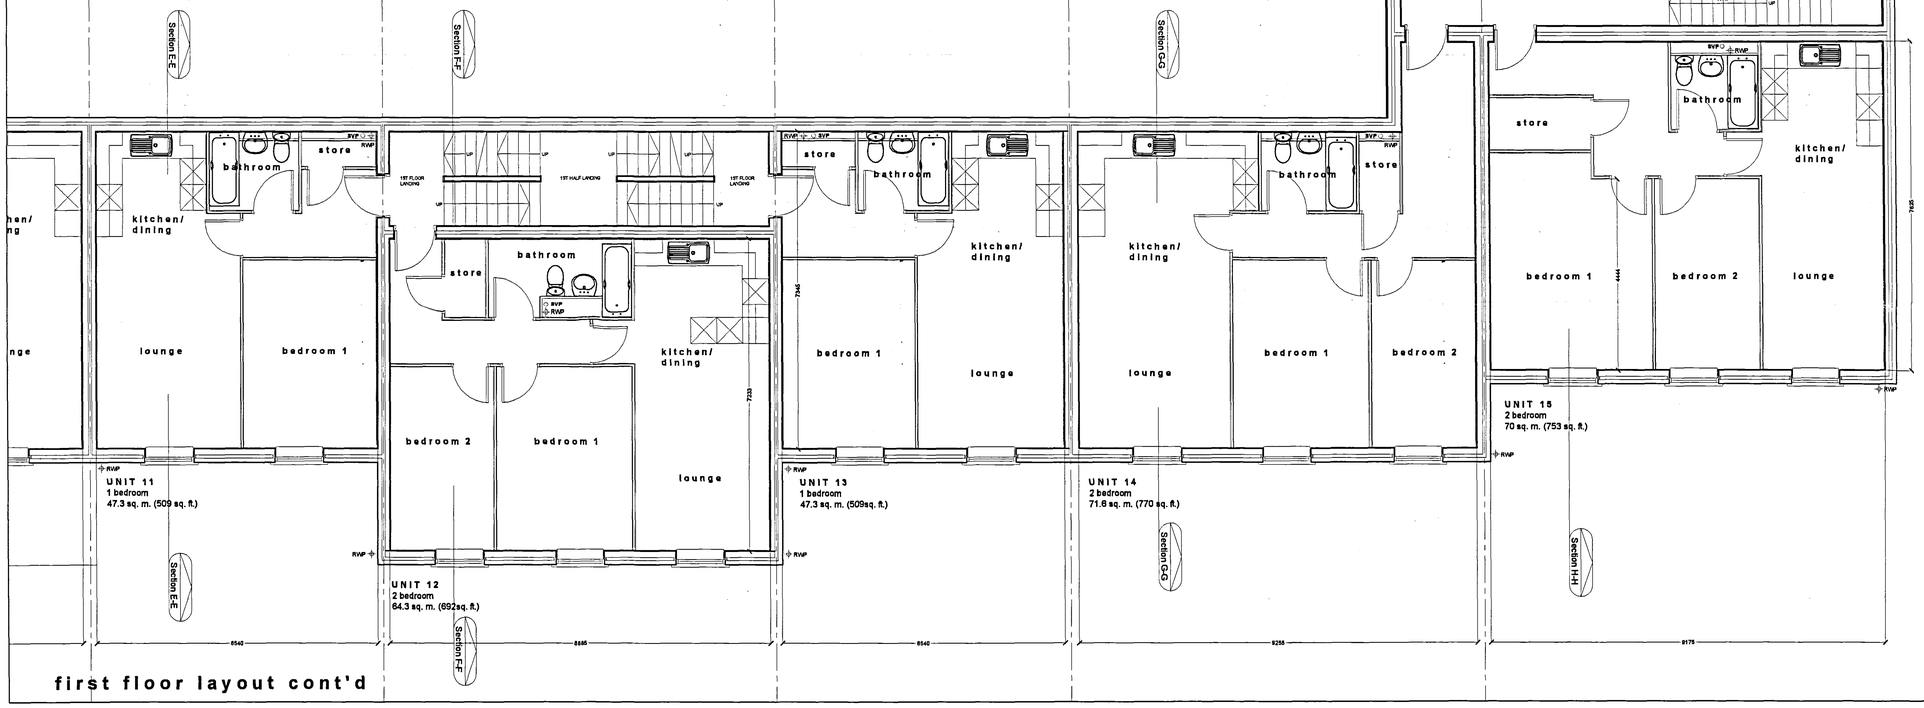

REV C. GENERAL ALTERATIONS MADE. SECTION LINES ADDED. RCW 07.09.08

REV B. DRAWINGS ALTERED GENRALLY IN ACCORDANCE WITH CLIENT COMMENTS FROM MEETINGDATED 04.09.08 RAIN WATER PIPES AND SOIL AND VENT PIPES ADDED. RCW 05.09.08

REV A. STAIR CONFIGURATION ALTERED TO FIRST AND SECOND STAIR ADJACENT UNITS 12 AND 2L. RIGHT HAND STAIR CONFIGURATION ALTERED TO FIRST AND SECOND FLOOR. INTERNAL LAYOUT AMENDED TO PLOT 12. RCW 01.08.08

Oglesby & Limb Ltd
Chartered Architects and Building Surveyors
67 London Road
Newark, Notts
NG24 1RZ
Tel: 01636 703510
Fax: 01636 703740
e-mail: design@o-l-ltd.co.uk

Client:
DGM Properties Ltd

Project:
Proposed Residential Development

Double Street
Spalding.

Drawing Title:
General Arrangement
First Floor Layout

PRELIMINARY

Date: July 2008
Scale: 1:50 @ A0
Drawn by: RCW
Checked by: AJO

Drawing Number: **A0619-22**
Rev: **C**

Planning Department
- 9 OCT 2008
1469/06
PRELIMINARY PLAN