



Planting areas A and B
1:500

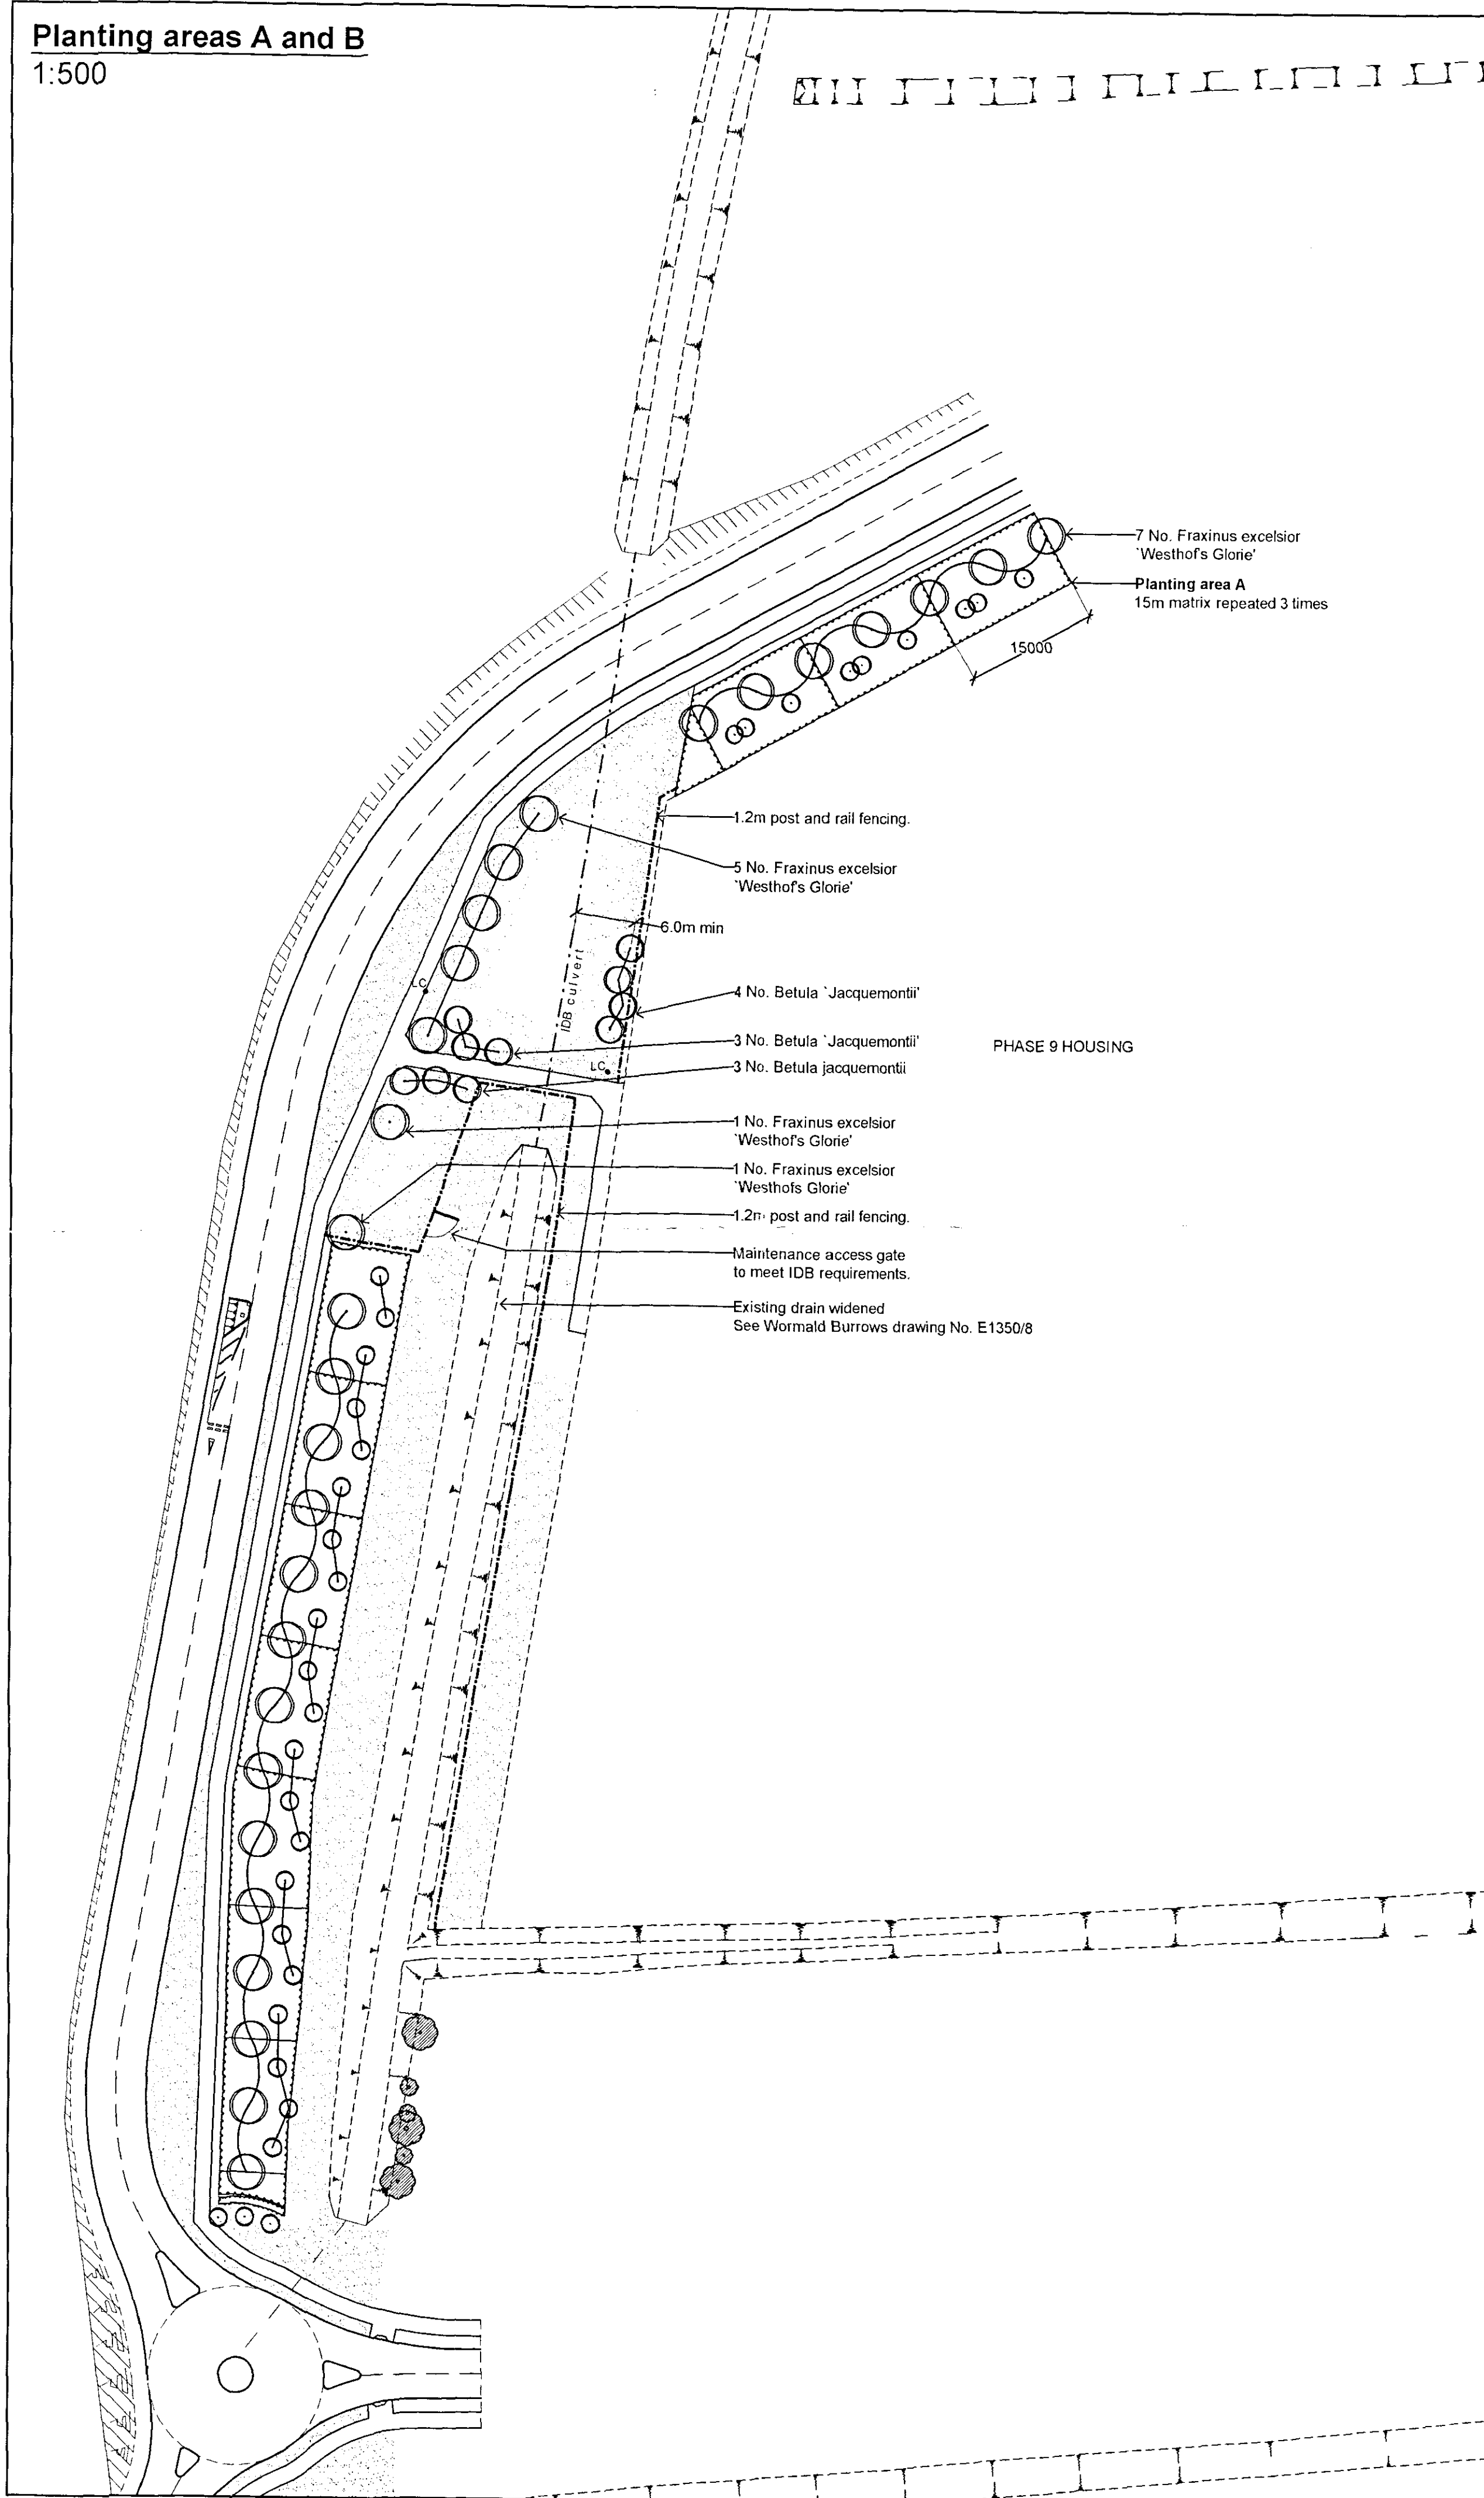


Planting areas A - planting matrix detail
1:100

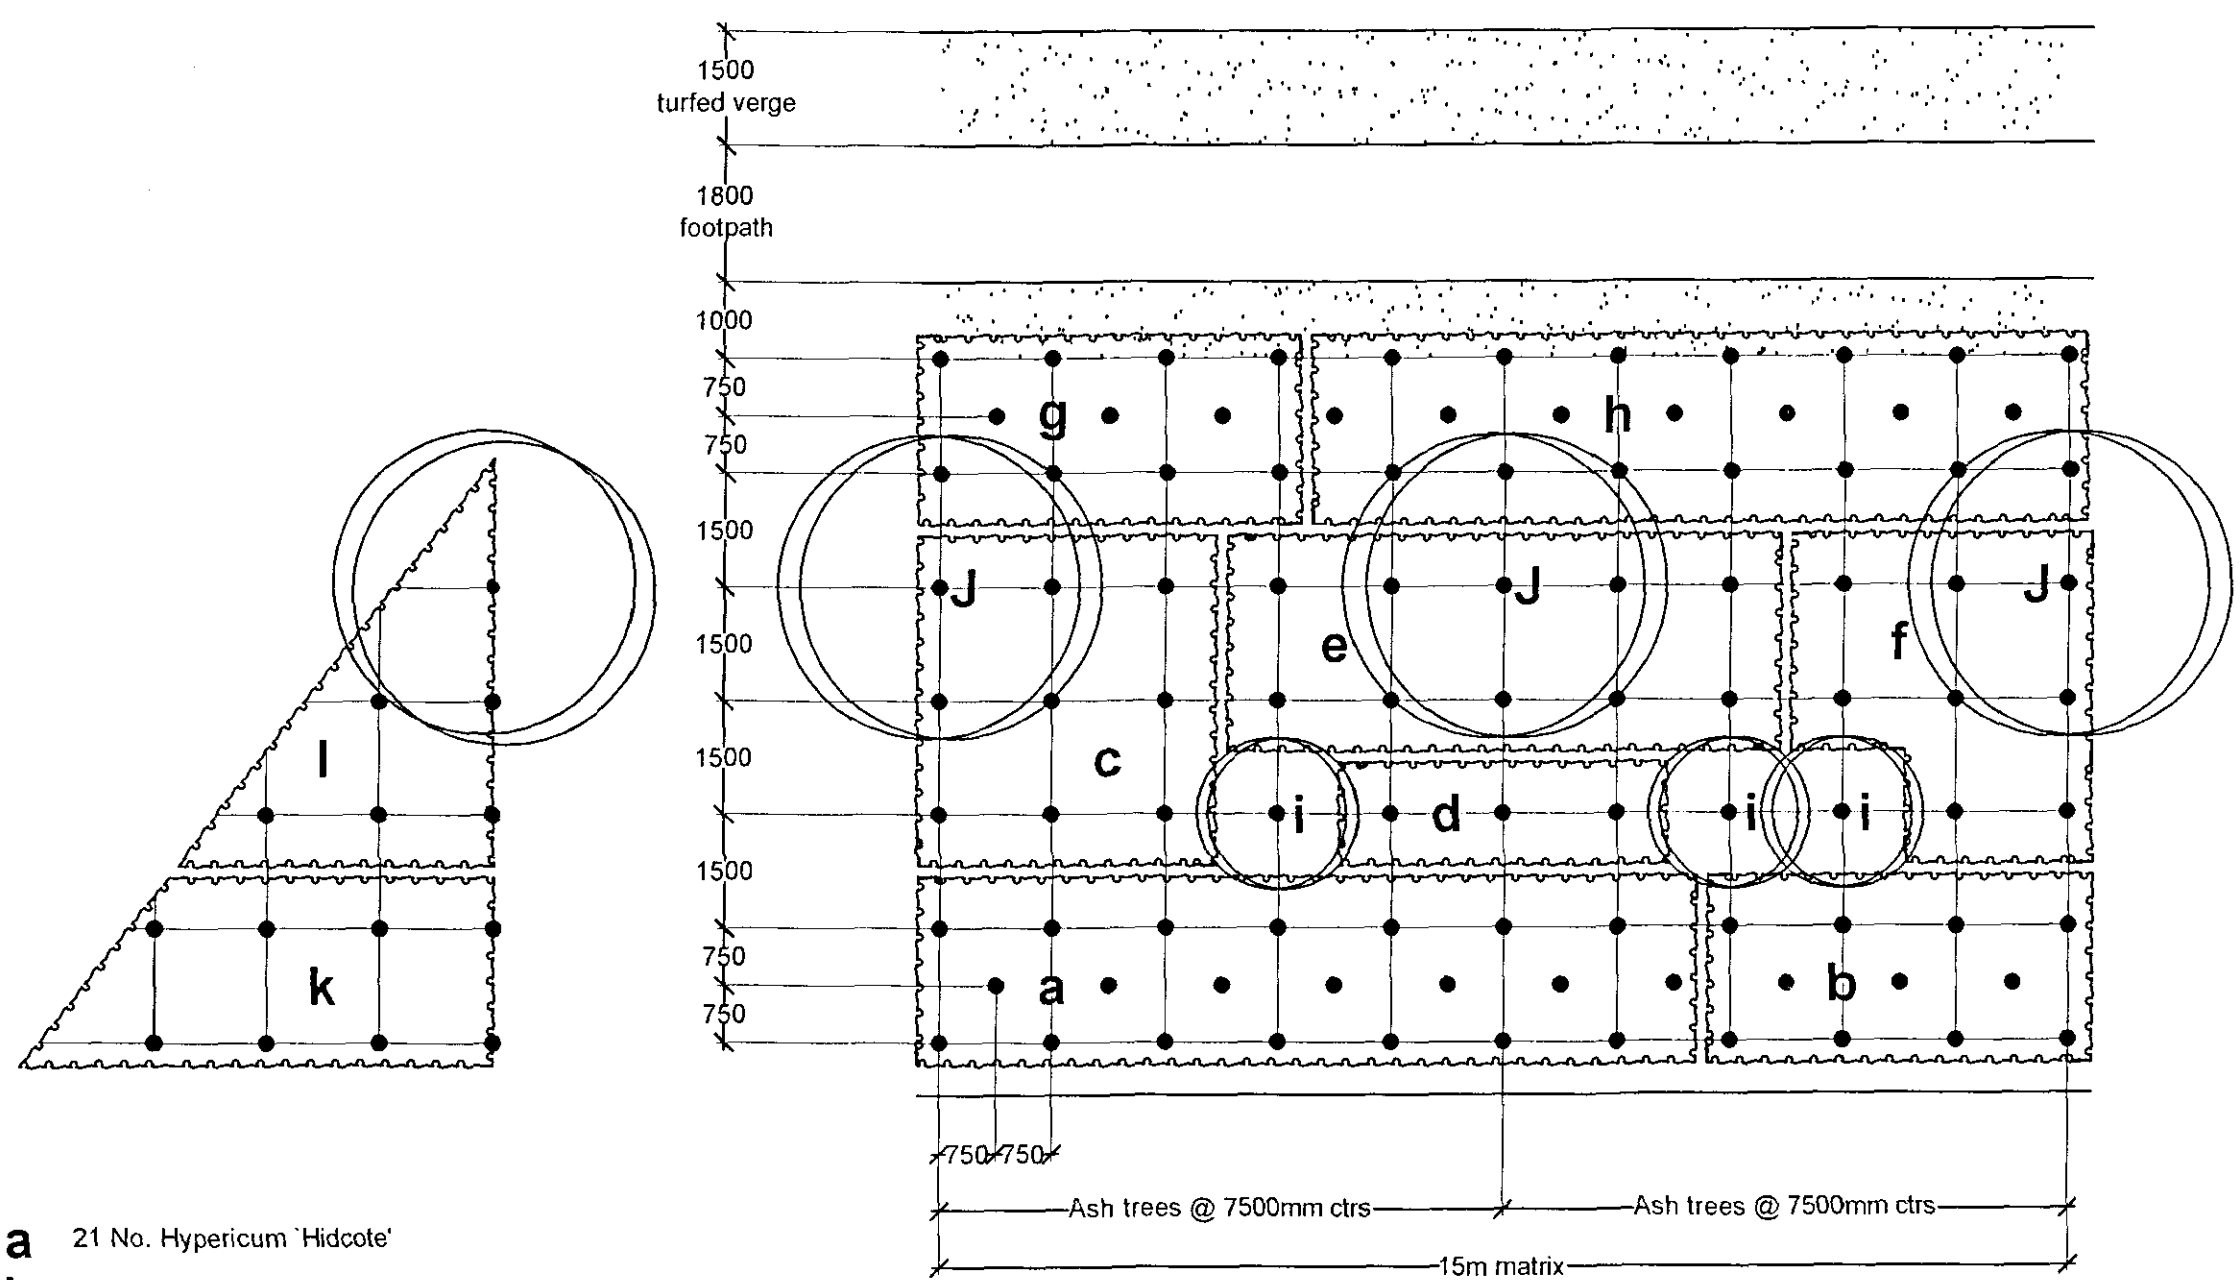

- a 21 No. Hypericum 'Hidcote'
- b 11 No. Prunus laurocerasus 'Otto Luyken'
- c 9 No. Cotoneaster franchetii
- d 3 No. Buddleia davidii 'Lochinich'
- e 10 No. Cornus alba 'Elegantissima'
- f 8 No. Corylus avellana
- g 11 No. Prunus laurocerasus 'Otto Luyken'
- h 21 No. Hypericum 'Hidcote'
- i 3 No. Ilex aquifolium
- J Fraxinus excelsior 'Westhof's Glorie'
- k 8 No. Prunus laurocerasus
- l 6 No. Rosa rugosa

Key plan
1:2000

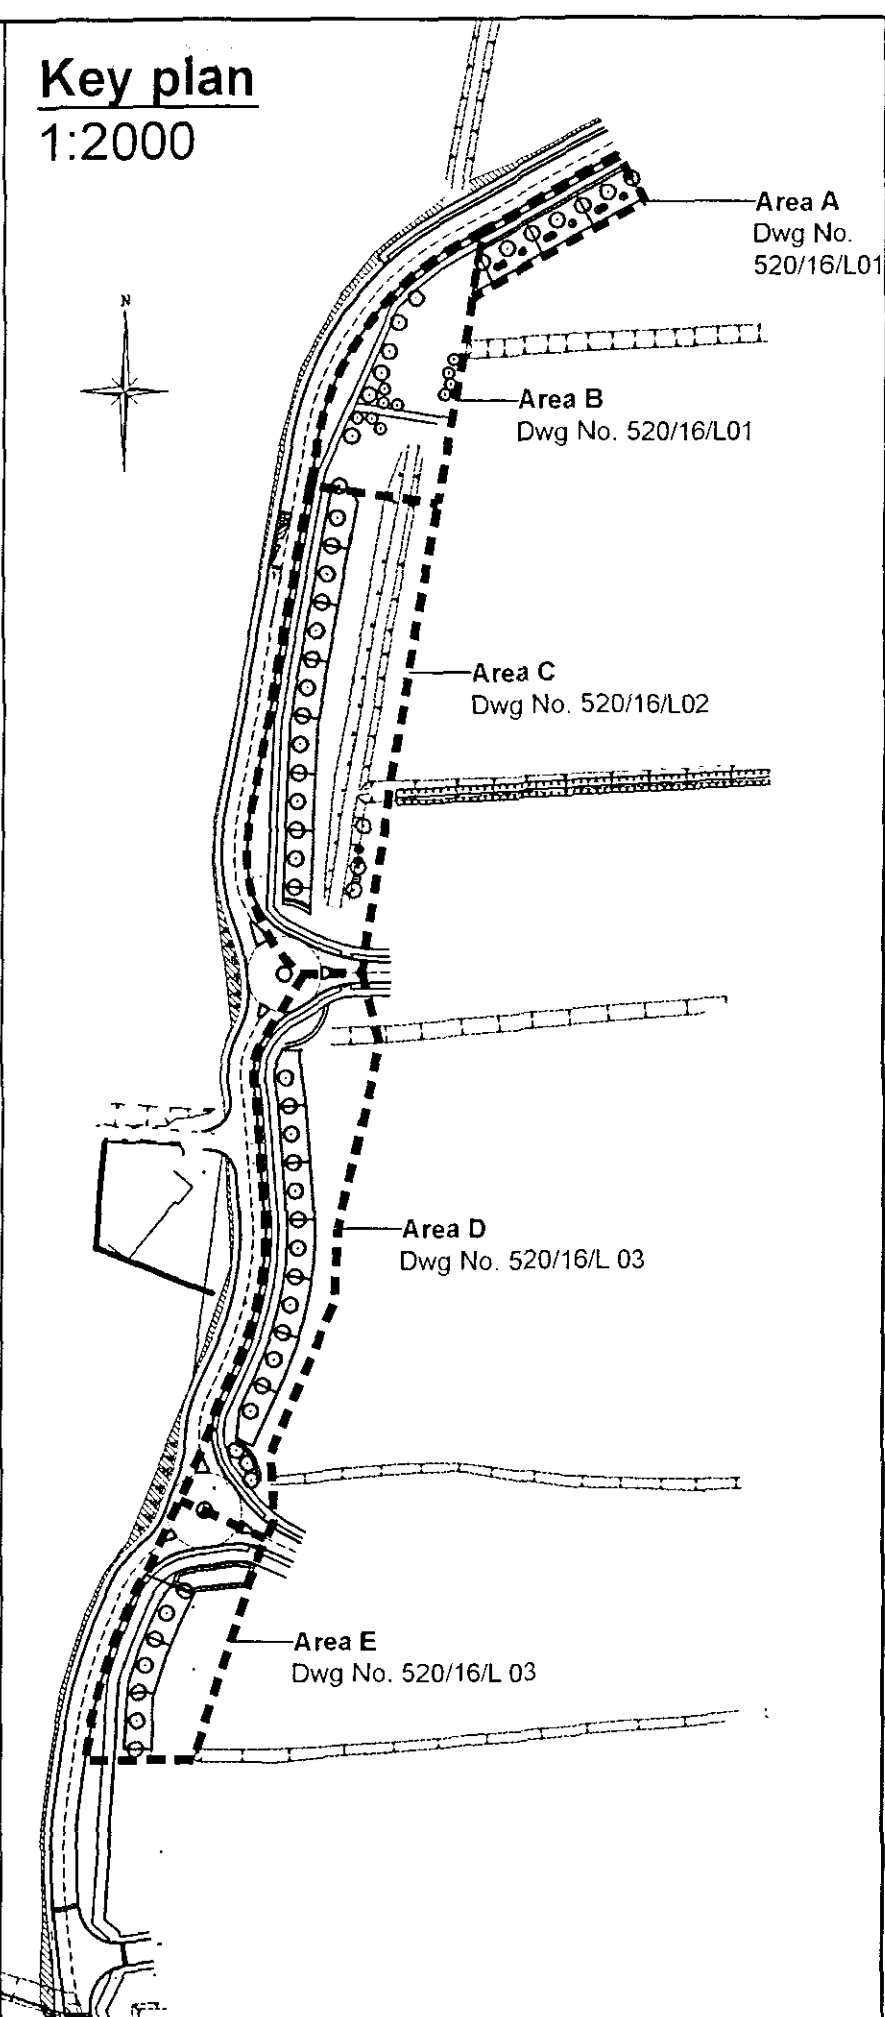

Planting schedule

Planting areas A and B

TREES							
Qty	Species	Size	Root	Form			
10	Fraxinus excelsior 'Westhof's Glorie'	16-18cm girth	RB	Standard			
10	Betula 'Jacquemontii'	16-18cm girth	RB	Standard			

SHRUBS							
Qty	Species	Size	Root	Container	Age	Form	Min breaks/branches
9	Buddleia davidii 'Lochinich'	40-60cm	CG	2L	-	Branched	3
30	Cornus alba 'Elegantissima'	40-60cm	BR	-	1+1	Branched	2
24	Corylus avellana	40-60cm	BR	-	1+1	Branched	2
27	Cotoneaster franchetii	40-60cm	CG	2L	-	Branched	3
126	Hypericum 'Hidcote'	20-30cm	CG	2L	-	Bushy	3
9	Ilex aquifolium	40-60cm	CG	2L	-	Leader and laterals	
8	Prunus laurocerasus	40-60cm	BR	-	0/2	Bushy	2
66	Prunus laurocerasus 'Otto Luyken'	30-40cm	CG	3L	-	Bushy	3
6	Rosa rugosa	40-60cm	BR	-	1+1	Branched	2

PLANTING NOTES

Shrub planting:

All shrub planting to be planted into a minimum depth of 300mm topsoil.
Topsoil to be cultivated to a fine tilth. All stones over 38mm, rubble, rubbish, lumps of clay, roots and all other extraneous materials to be removed.
50mm layer spent mushroom compost to be incorporated into top 150mm.
Enmag slow release fertiliser to be incorporated into planting beds at manufacturer's recommended rates.
Planting beds to be mulched with 50mm consolidated depth of bark mulch.
Planting to be watered as necessary to ensure healthy establishment.
Planting beds to be maintained free of weeds.

Tree planting:

Trees to be planted into 900x900x900mm tree pits.
Tree pit bases to be broken up to ensure adequate drainage.
Tree pits to be backfilled with topsoil ameliorated with 1 part compost: 3 parts topsoil.
Trees to be short double staked and tied.
Trees to be watered as necessary to ensure healthy establishment.

Grass areas:

Grass to be established over minimum 150mm depth topsoil.
Topsoil to be cultivated to a fine tilth. All stones over 38mm, rubble, rubbish, lumps of clay, roots and all other extraneous materials to be removed.
Pre-seed fertiliser to be applied.
Grass seed to be a hard wearing, low maintenance amenity mix such as DLF Perryfields Pro 25 or similar.
Turf to be Rolawn Medallion.
Grass areas to be maintained between 25 and 65mm height.

SHDC
Planning & Development
20 OCT 2004
Ref: 1415/04

DETERMINE
PLAN

A	AC	Fencing and path added	21/09/04
Rev.	By	Notes	Date

rdc THE ROBERT DOUGHTY CONSULTANCY LIMITED
TOWN AND COUNTRY PLANNING-LANDSCAPE ARCHITECTURE
32 High Street, Helpingsham, Sleaford, Lincolnshire, NG34 9PA
Tel: (01529) 421646 Fax: (01529) 421368
Website: www.rdc-landplan.co.uk
E mail: admin@rdc-landplan.co.uk

Client: Allison Homes			
Project: Wygate Distributor Road			
Drawing title: Areas A and B - planting details			
Job No. 520/16	Drawing No. L 01	Rev. A	Drawn AC
Scale Varies - see drawing		Date July 2004	Checked

DO NOT SCALE from this drawing. All measurements should be checked against on-site conditions and any discrepancies should be brought to the attention of the Robert Doughty Consultancy.