
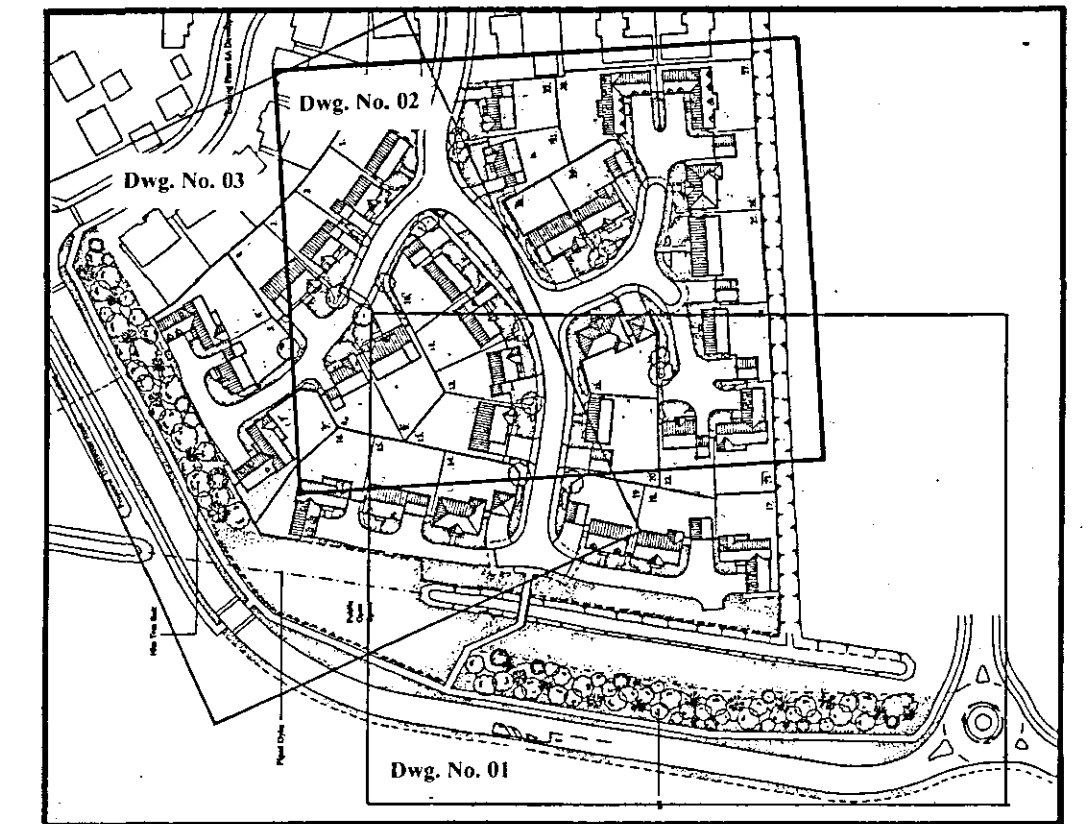


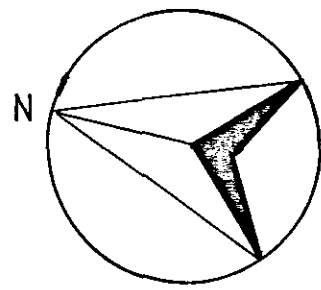


PLANTING SCHEDULE

TREES								
Qty	Code	Species	Form	Age	Girth (cm)	Height (cm)	Root Cond.	
6	PA	Prunus avium 'Plena'	EHS	3x	14-16	425-600	RB	
5	SS	Sorbus aucuparia 'Streetwise'	HS	3x	12-14	350-425	B	

Shrub planting					
Qty	Code	Species	Size (cm)	Pot Size (L)	Planting density
48	CT	Choisya ternata	30-45	3L	Breaks 5
22	LM	Lonicera nitida 'Maigne'	30-40	3L	Breaks 6
34	PF	Photinia x fraseri 'Red Robin'	30-40	3L	Branched 6
1	PT	Photinia x fraseri 'Sundowner'	40-60	3L	Leaves 7
43	PZ	Prunus lauracerasus 'Zabeliana'	45-60	5L	Breaks 5
22	SA	Spiraea 'Arguta'	30-45	3L	Breaks 5
103	SN	Spiraea nipponica 'Snowmound'	30-45	3L	Breaks 5

Hedge and Climber planting					
Qty	Code	Species	Size (cm)	Pot Size (L)	Planting density
16	CB	Carpinus betulus	45-60	3L	Breaks 4
9	PO	Parthenocissus henryana	60-80	3L	Several shoots
58	VT	Viburnum tinus 'Eve Price'	45-60	5L	Bushy 5

KEY:

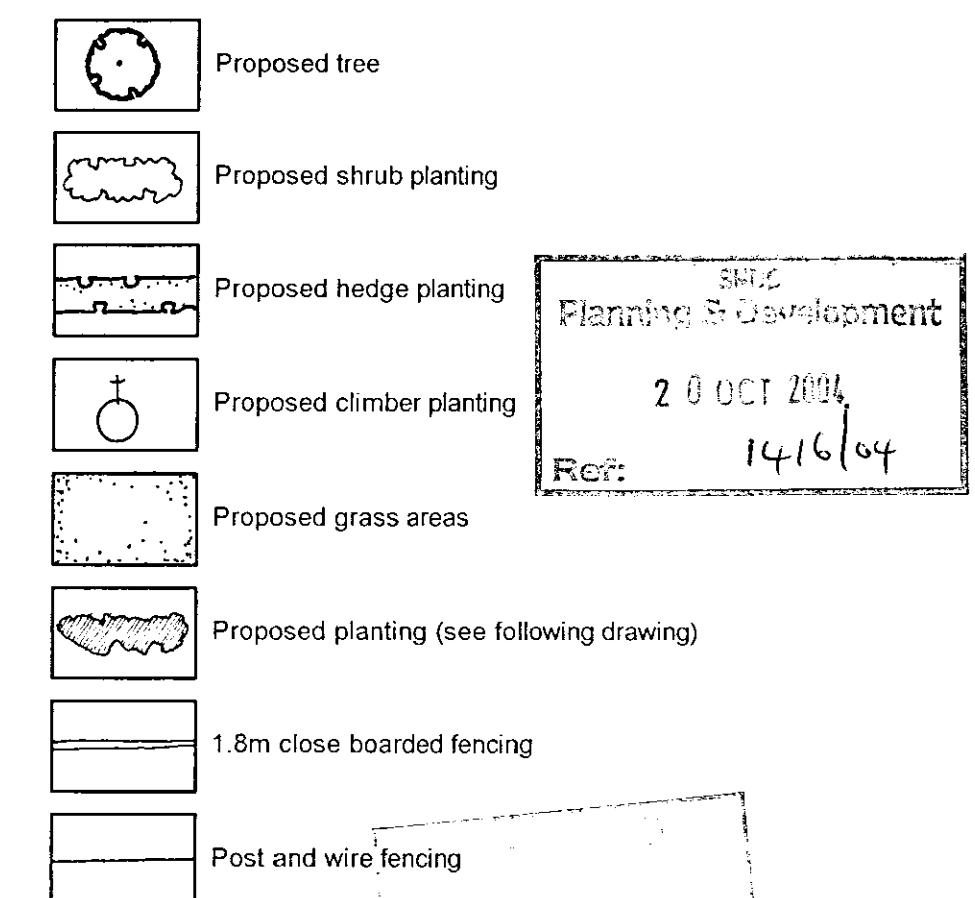

Rev.	By	Notes	Date
A	AC	Open Space and boundary treatments added.	04/10/04

THE ROBERT DOUGHTY CONSULTANCY LIMITED TOWN AND COUNTRY PLANNING-LANDSCAPE ARCHITECTURE 32 High Street, Helpringham, Stamford, Lincolnshire, NG34 0RA Tel: (01529) 421646 Fax: (01529) 421358 Website: www.rdc-landplan.demon.co.uk E-mail: admin@rdc-landplan.demon.co.uk			
Client: Allison Homes Eastern Ltd		DETERMINED PLAN	
Project: Woolram Wygate, Spalding (Phase 9)			
Drawing title: LANDSCAPE PROPOSALS (plots 10+11, 21, 24-31)			
Job No. 520/91	Drawing No. 02	Rev. A	Drawn MD
Scale 1:200		Date December 2003	Checked

DO NOT SCALE from this drawing. All measurements should be checked against site conditions and any discrepancies should be brought to the attention of the Robert Doughty Consultancy.