


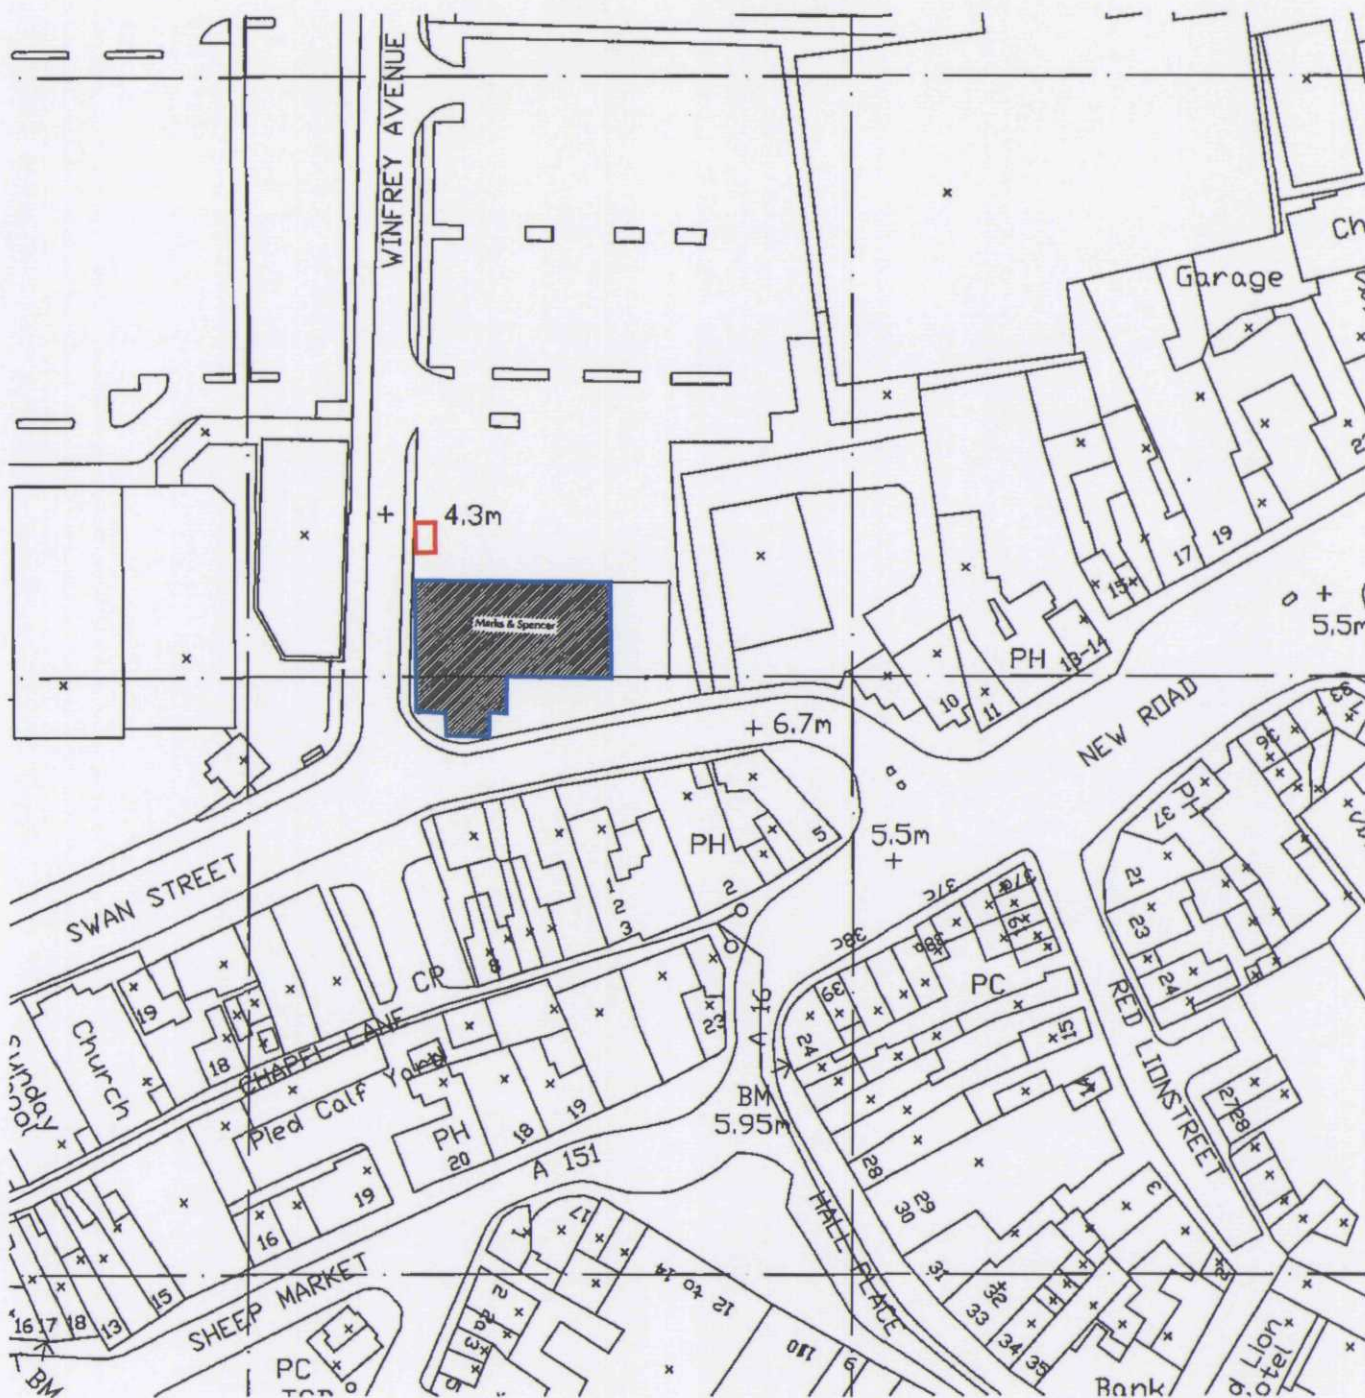

KEY

Location of Proposed Trolley Bay



Adjacent Land in Applicant's Control



**DETERMINED
PLAN**



Nathaniel Lichfield
and Partners

Project Unit 'D' Winfrey Road, Spalding

Title Site Location Plan

Client Marks & Spencer plc

Date October 2004

Scale 1:1250 @ A4

Drawn by BM.

Drg. No. CL6864/02

N



Based upon Ordnance Survey mapping with the permission of Her Majesty's Stationary Office. © Crown Copyright reserved. Licence number AL3058AA