

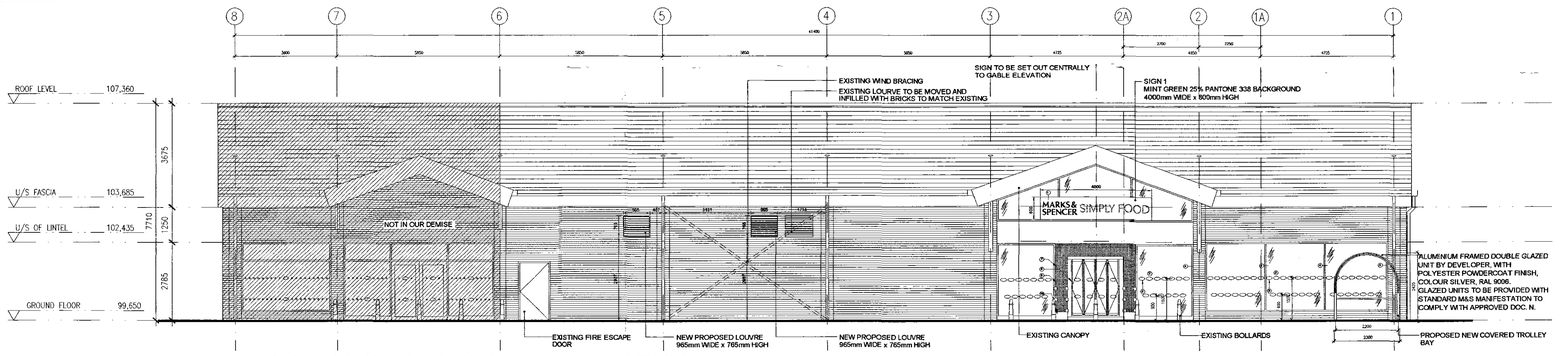


1/106 PROPOSED NORTH ELEVATION
SCALE 1:100

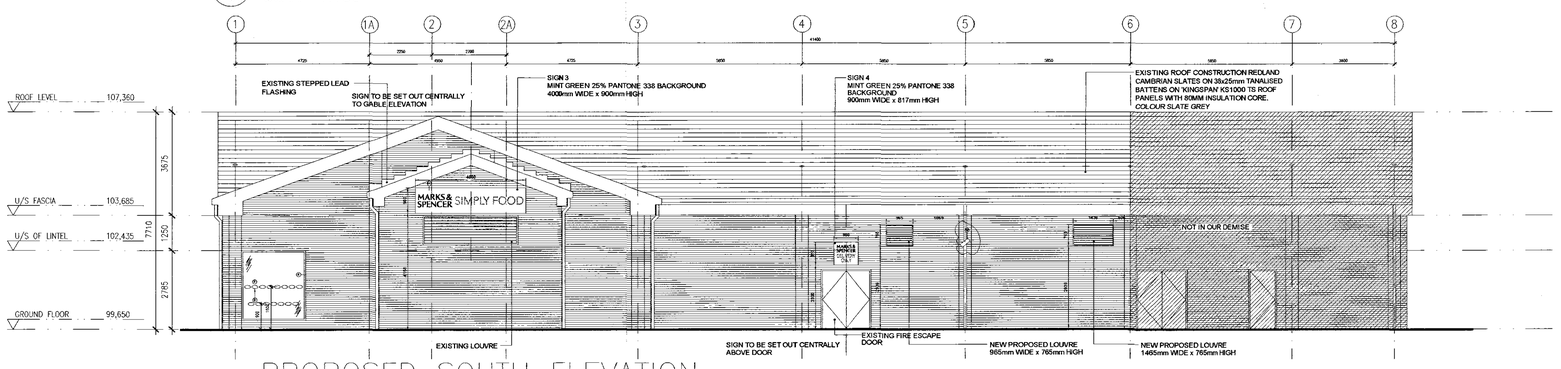


2/106 PROPOSED SOUTH ELEVATION
SCALE 1:100

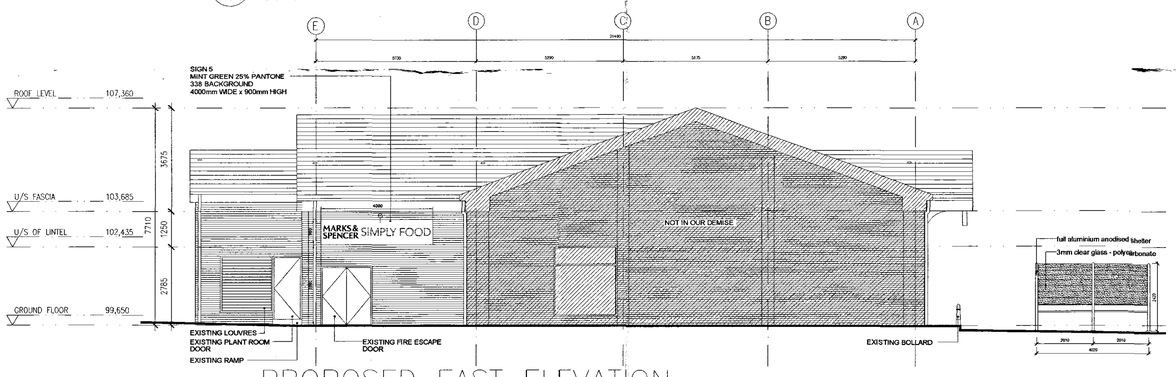


3/106 PROPOSED EAST ELEVATION
SCALE 1:100

4/106 PROPOSED WEST ELEVATION
SCALE 1:100

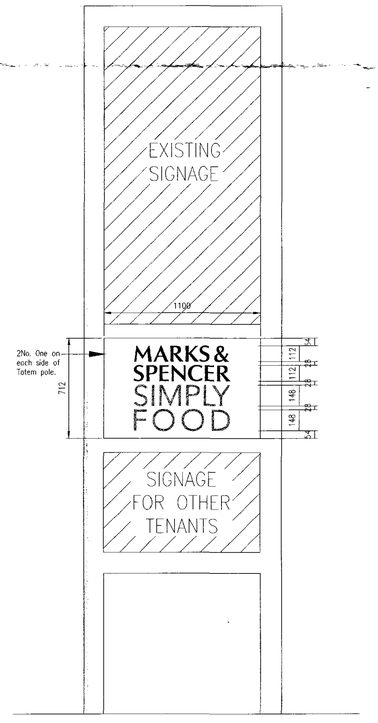

7/106 2No. FASCIA SIGNS TO EACH SIDE OF TOTEM POLE 6 & 7 (TOTEL 4No FASCIA SIGNS)
SCALE 1:20

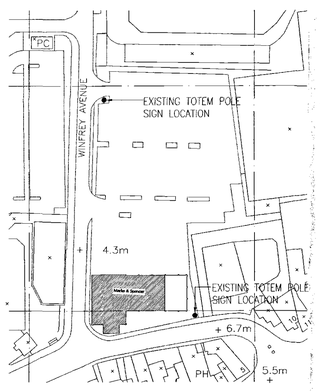

8/106 LOCATION PLAN
SCALE 1:1250

NOTES

ORIGINAL A1

DO NOT SCALE FROM THIS DRAWING.
ALL DIMENSIONS TO BE CHECKED ON SITE.
COPYRIGHT PROTECTED.

NOTES:

1- FASCIA - 2mm THICK TYPE 1050 ALUMINIUM BACK TRAYS, FACE PANELS AND RETURNS STOVE ENAMELED TO MATCH MINT GREEN 25 % PANTONE 338 BACKGROUND WITH CLEAR GLOSS LACQUER COATING EXTERNALLY AND WHITE INTERNALLY WHERE ILLUMINATED FOR MAXIMUM REFLECTIVITY.

"MARKS & SPENCER" LETTERING - FACE PANELS TO FASCIA TO BE ROUTER CUT TO READ "MARKS & SPENCER" AND BACKED WITH 5mm CLEAR PRISMATIC ACRYLIC SUPERIMPOSED WITH PUSH THROUGH LETTERS OF 10mm THICK CLEAR ACRYLIC. LETTERS TO HAVE FLAME POLISHED EDGES AND TO BE FACED WITH LONG TERM VINYL: VINYL LOGISTICS, TL 9958 TRANSLUCENT FOREST GREEN. TO MATCH PANTONE REFERENCE - 3305.

"SIMPLY FOOD" LETTERING - FACE PANEL TO FASCIA TO BE ROUTER CUT TO READ "SIMPLY FOOD" AND BACKED WITH CLEAR PRISMATIC ACRYLIC SUPERIMPOSED WITH PUSH THROUGH LETTERS OF 10mm THICK CLEAR ACRYLIC.
LETTERS TO HAVE FLAME POLISHED EDGES AND TO BE FACED WITH LONG TERM VINYL: METAMARK 185 - 161 GRADE. TO MATCH PANTONE REFERENCE 360.

ILLUMINATION - TO BE PROVIDED BY FLORESCENT TUBES, COLOUR "COOL WHITE", HOUSED WITHIN THE BOX CASES.

2 - 46.5 50mm POWDER COATED ALUMINIUM SHOPFRONT SECTIONS TO RAL 9006 WITH 12mm CLEAR SAFETY GLASS AND 80MIC BLAST FILM APPLIED INTERNALLY ALL WITH CLEAR SILICONE VERTICAL JOINTS.

3 - FROSTED VINYL MANIFESTATIONS APPLIED TO INTERNAL FACE OF GLAZING.

4 - FULL HEIGHT 150X100mm POWDER COATED ALUMINIUM POSTS TO EITHER END OF SHOPFRONT TO RAL 9006

5 - ~~INTEGRATED FLEXI-ALITE FIRED INTERNALLY TO STALL RISER.~~

6 - ~~PROJECTING SIGN TO BE ILLUMINATED BY HALOGEN SPOT WITH 12mm THICK CLEAR ACRYLIC LETTERS~~
~~WITH ALUMINIUM BACKING PROVIDED WITH PROJECTION TUBES HOUSED WITHIN BOX CASES~~

7 - MODACTYLED BONDED PORTICO WITH POWDER COATED ALUMINIUM TOP FLASHING TO RAL 9006 TO ACHIEVE WATER RUN OFF.

8 - AUTOMATIC DISABLED ENTRANCE AND EXIT DOORS WITH CLEAR GLAZING AS SHOPFRONT ALL WITH POWDER COATED ALUMINIUM FRAME MEETING TO RAL 9006.

9 - 1800x18mm STAINLESS STEEL COVER BUFFERS.

10 - HIGH STAINLESS STEEL FLIGHTING

11 - FASCIA - 3mm THICK TYPE 1050 ALUMINIUM BACK TRAYS, FACE PANELS AND RETURNS STOVE ENAMELED TO MATCH MINT GREEN 25 % PANTONE 338 BACKGROUND WITH CLEAR GLOSS LACQUER COATING EXTERNALLY

"MARKS & SPENCER" LETTERING - FACE PANELS TO FASCIA TO BE ROUTER CUT TO READ "MARKS & SPENCER" AND BACKED WITH 5mm CLEAR PRISMATIC ACRYLIC SUPERIMPOSED WITH PUSH THROUGH LETTERS OF 10mm THICK CLEAR ACRYLIC. LETTERS TO HAVE FLAME POLISHED EDGES AND TO BE FACED WITH LONG TERM VINYL: VINYL LOGISTICS, TL 9958 TRANSLUCENT FOREST GREEN. TO MATCH PANTONE REFERENCE - 3305.

"SIMPLY FOOD" LETTERING - FACE PANEL TO FASCIA TO BE ROUTER CUT TO READ "SIMPLY FOOD" AND BACKED WITH CLEAR PRISMATIC ACRYLIC SUPERIMPOSED WITH PUSH THROUGH LETTERS OF 10mm THICK CLEAR ACRYLIC.
LETTERS TO HAVE FLAME POLISHED EDGES AND TO BE FACED WITH LONG TERM VINYL: METAMARK 185 - 161 GRADE. TO MATCH PANTONE REFERENCE 360.


12 SECURITY CAMERA
NOTE: CAMERA BOX TO BE INCLUDED IN THE SHOPFRONT DESIGN.



5/106 SIGN 1
SCALE 1:50



5/106 SIGN 2, 3 & 5
SCALE 1:50

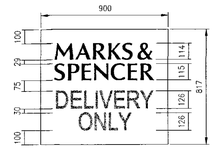

6/106 SIGN 4
SCALE 1:20

REV	DATE	DESCRIPTION	DRAWN	CHECKED
12	15-12-04	Security Camera shown.	JC	KWA
11	14-12-04	Sign 2 and 5 size reduced.	JC	KWA
10	13-12-04	Signage illumination revised.	JC	KWA
09	23-11-04	Number of Totem poles signs shown.	JC	KWA
08	15-11-04	Issued for Construction.	JC	KWA
07	18-10-04	Existing louvre moved to avoid the wind bracing indicated. Location plan added showing totem pole locations.	JC	KWA
06	04-10-04	Trolley Bay and Totem signage added	JC	KWA
05	24-09-04	New Louvres layout updated as per DIS dwg M/04/90/02	JC	KWA
04	21-09-04	New sign 5 added to East Elevation and removed from South Elevation.	JC	KWA
03	21-09-04	New sign 5 added to South Elevation.	JC	KWA
02	14-09-04	Sign 2 changed to new layout. Level heights updated. Mullions added to shopfront glazing. Manifestation added to entrance doors.	JC	KWA
01	08-09-04	Delivery sign added to South Elevation. New louvre added to South Elevation.	JC	KWA

LOCATION FIGURE

CLIENT

MARKS & SPENCER

wates

DETERMINED PLAN

AMENDED PLAN
Ref. A1

Planning & Development
17 DEC 2004
Ref. 14/1904

PROJECT
M&S SIMPLY FOOD
SPALDING

DRAWING
PROPOSED ELEVATIONS

CONSULTANT

lewis & hickey ltd
architects
18 Farnham Road
Guildford Surrey
GU1 4XA United Kingdom
tel: 01483 560908
fax: 01483 560660
all@lewishickeyguildford.com

CONSULTANT No	SCALE	DATE	DRAWN	CHECKED
G2787	VARIES@A1	02-09-04	JC	KWA

PROJECT No	DISCIPLINE	DRAWING No	STATUS	REV
-	A	106	C	12