



SOUTH ELEVATION

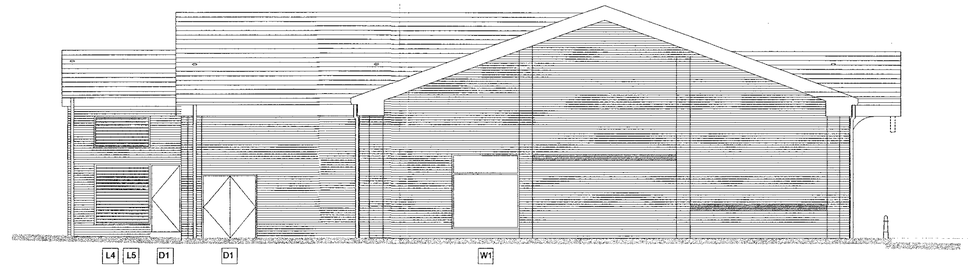


EAST ELEVATION

ROOF CONSTRUCTION TO BE REDLAND CAMBRIAN SLATES ON 38x25mm TANALISED BATTENS ON 'KINGSPAN' KS1000 TS ROOF PANELS WITH 80MM INSULATION CORE. COLOUR SLATE GREY

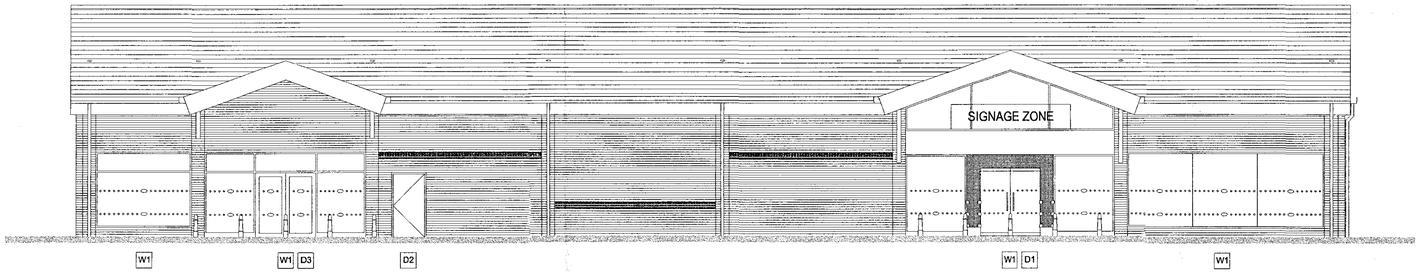

NORTH ELEVATION

ALUMINIUM FRAMED DOUBLE GLAZED UNIT BY DEVELOPER, WITH POLYESTER POWDERCOAT FINISH, COLOUR SILVER, RAL 9006. GLAZED UNITS TO BE PROVIDED WITH STANDARD M&S MANIFESTATION TO COMPLY WITH APPROVED DOC. N.

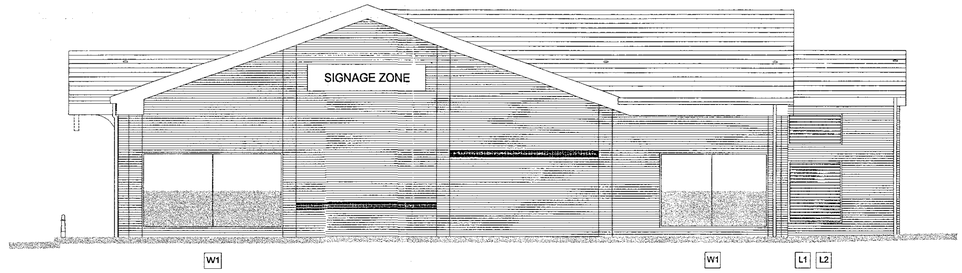

WEST ELEVATION

ROOF CONSTRUCTION TO BE REDLAND CAMBRIAN SLATES ON 38x25mm TANALISED BATTENS ON 'KINGSPAN' KS1000 TS ROOF PANELS WITH 80MM INSULATION CORE. COLOUR SLATE GREY

Rev. F: Second row of manifestation added (DB) 25.06.04

DETERMINED PLAN

DETERMINED PLAN

Project title

Supermarket Redevelopment
Winfrey Avenue
Spalding, Lincs

DETERMINED PLAN

Drawing Title

Elevations

Received
21 OCT 2004
Reg: 1419/04

Scale 1:100 | Date JAN 2004

Drawn by DB | Checked by

1 NORTH PARK ROAD
HARROGATE
HG1 5PD
TEL 01423 528106
FAX 01423 503648
teamle.stoneandmoon.co.uk

11 KING STREET
KNUTSFORD
WA16 6DW
TEL 01565 631450
FAX 01565 631699
knutsforde.stoneandmoon.co.uk

STONE & MOON ASSOCIATES

· ARCHITECTURE
· PLANNING
· PROJECT MANAGEMENT

Drawing no. 001/030/121 | Revision F