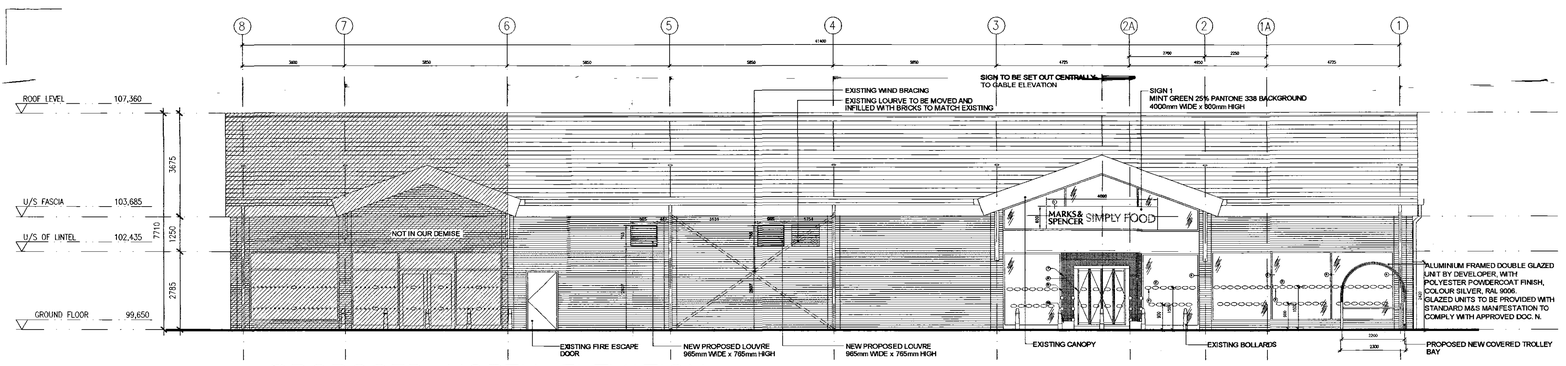
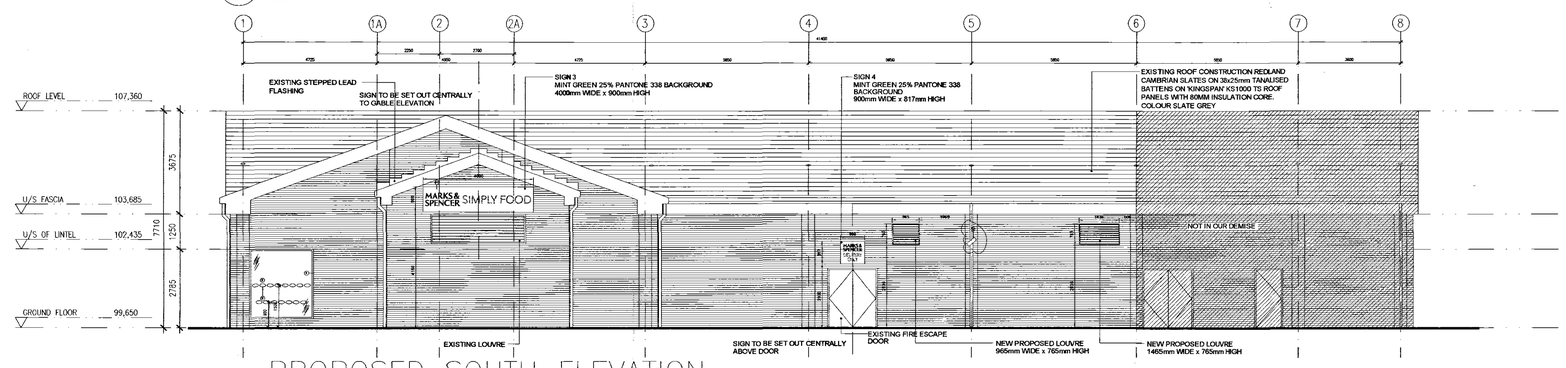
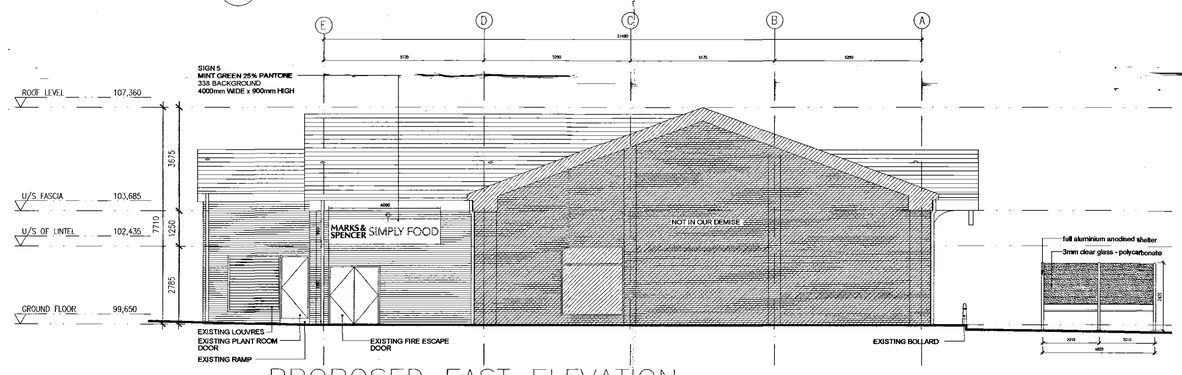




1/106 PROPOSED NORTH ELEVATION
SCALE 1:100





2/106 PROPOSED SOUTH ELEVATION
SCALE 1:100



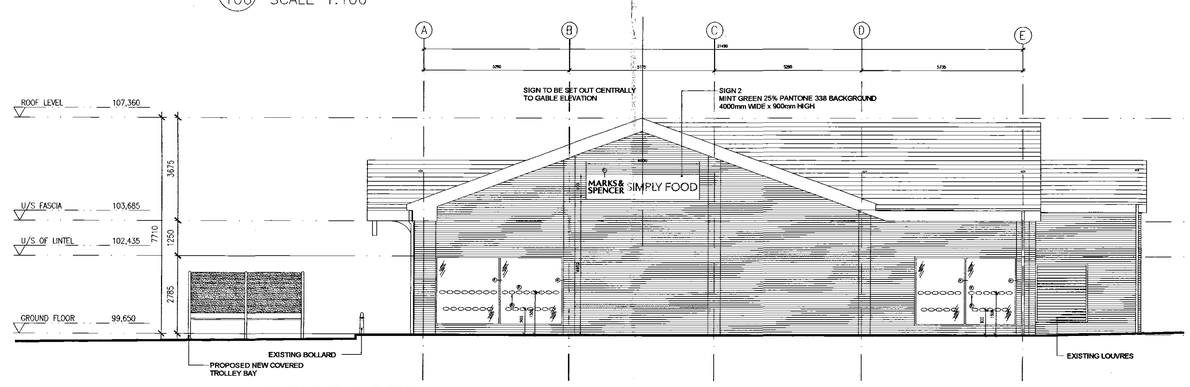

3/106 PROPOSED EAST ELEVATION
SCALE 1:100



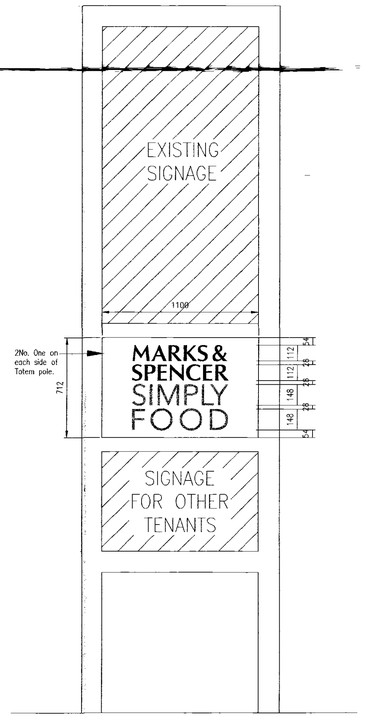
4/106 PROPOSED WEST ELEVATION
SCALE 1:100



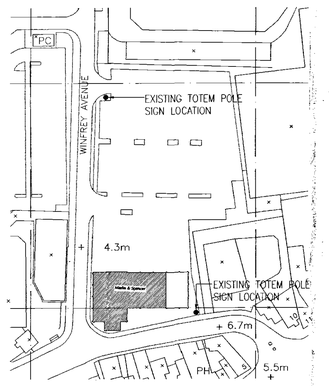
7/106 2No. FASCIA SIGNS TO EACH SIDE OF TOTEM POLE 6 & 7 (TOTEL 4No FASCIA SIGNS)
SCALE 1:20




8/106 LOCATION PLAN
SCALE 1:1250

NOTES:

1- FASCIA - 2mm THICK TYPE 1050 ALUMINIUM BACK TRAYS, FACE PANELS AND RETURNS STOVE ENAMELLED TO MATCH MINT GREEN 25 % PANTONE 338 BACKGROUND WITH CLEAR GLOSS LAQUER COATING EXTERNALLY AND WHITE INTERNALLY WHERE ILLUMINATED FOR MAXIMUM REFLECTIVITY.

"MARKS & SPENCER" LETTERING - FACE PANELS TO FASCIA TO BE ROUTER CUT TO READ 'MARKS & SPENCER' AND BACKED WITH 3mm CLEAR PRISMATIC ACRYLIC SUPERIMPOSED WITH FLUSH THROUGH LETTERS OF 10mm THICK CLEAR ACRYLIC. LETTERS TO HAVE FLAME POLISHED EDGES AND TO BE FACED WITH LONG TERM VINYL. VINYL LOGISTICS, TL 9004 TRANSLUCENT FOREST GREEN. TO MATCH PANTONE REFERENCE - 3308

"SIMPLY FOOD" LETTERING - FACE PANEL TO FASCIA TO BE ROUTER CUT TO READ 'SIMPLY FOOD' AND BACKED WITH CLEAR PRISMATIC ACRYLIC SUPERIMPOSED WITH PUSH THROUGH LETTERS OF 10mm THICK CLEAR ACRYLIC.
LETTERS TO HAVE FLAME POLISHED EDGES AND TO BE FACED WITH LONG TERM VINYL, METAMARK 965 - 181 GRADE, TO MATCH PANTONE REFERENCE 360

ILLUMINATION - TO BE PROVIDED BY FLORESCENT TUBES, COLOUR 'COOL WHITE', HOUSED WITHIN THE BOX CASES.

2 - 45.3 100mm POWDER COATED ALUMINIUM SHOPFRONT SECTIONS TO RAL 9006 WITH 12mm CLEAR SAFETY GLASS AND SOME BLAST FILM APPLIED INTERNALLY AS WITH CLEAR SILICONE VERTICAL JOINTS.

3 - FROSTED VINYL MANIFESTATIONS APPLIED TO INTERNAL FACE OF GLAZING.

4 - PULLMAN BAR 48X120mm POWDER COATED ALUMINIUM POSTS TO EITHER END OF SHOPFRONT TO RAL 9006

5 - MANJRITE PLUS ALLTILED MATERIALLY TO STALLBOARD

6 - ILLUMINATED SIGN TO BE CONSTRUCTED AND MOUNTED WITH 3mm RIGID ISOLAN ACRYLIC STRIPS WITH ILLUMINATION TO BE PROVIDED BY FLUORESCENT TUBES HOUSED WITHIN BOX CASES

7 - MOSAIC TILED ROOF TO BE WITH POWDER COATED ALUMINIUM TOP FLASHING TO RAL 9006 TO ACHIEVE WATER RUN OFF

8 - AUTOMATIC INFLOOR ENTRANCE AND EXIT DOORS WITH CLEAR GLAZING AS SHOPFRONT ALL WITH POWER COATED ALUMINIUM FRAMEWORK TO RAL 9006

9 - 180X150mm STAINLESS STEEL CORNER BUFFERS.

10 - HIGH STAINLESS STEEL PLINTHS.

11 - FASCIA - 2mm THICK TYPE 1050 ALUMINIUM BACK TRAYS, FACE PANELS AND RETURNS STOVE ENAMELLED TO MATCH MINT GREEN 25% PANTONE 338 BACKGROUND WITH CLEAR GLOSS LAQUER COATING EXTERNALLY.

"MARKS & SPENCER" LETTERING - FACE PANELS TO FASCIA TO BE ROUTER CUT TO READ 'MARKS & SPENCER' AND BACKED WITH 3mm CLEAR PRISMATIC ACRYLIC SUPERIMPOSED WITH PUSH THROUGH LETTERS OF 10mm THICK CLEAR ACRYLIC. LETTERS TO HAVE FLAME POLISHED EDGES AND TO BE FACED WITH LONG TERM VINYL. VINYL LOGISTICS, TL 9004 TRANSLUCENT FOREST GREEN. TO MATCH PANTONE REFERENCE - 3308

"SIMPLY FOOD" LETTERING - FACE PANEL TO FASCIA TO BE ROUTER CUT TO READ 'SIMPLY FOOD' AND BACKED WITH CLEAR PRISMATIC ACRYLIC SUPERIMPOSED WITH PUSH THROUGH LETTERS OF 10mm THICK CLEAR ACRYLIC.
LETTERS TO HAVE FLAME POLISHED EDGES AND TO BE FACED WITH LONG TERM VINYL, METAMARK 965 - 181 GRADE, TO MATCH PANTONE REFERENCE 360

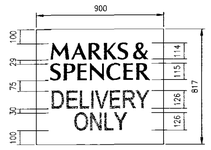
12 - SECURITY CAMERA
NOTE: ADVERTISING TO BE INCLUDED IN THE SHOPFRONT DESIGN.




5/106 SIGN 1
SCALE 1:50




5/106 SIGN 2, 3 & 5
SCALE 1:50




6/106 SIGN 4
SCALE 1:20

## NOTES

ORIGINAL A1

DO NOT SCALE FROM THIS DRAWING.
ALL DIMENSIONS TO BE CHECKED ON SITE.
COPYRIGHT PROTECTED.

| REV | DATE | DESCRIPTION | DRAWN | CHECKED |
|---|---|---|---|---|
| 12 | 15-12-04 | Security Camera shown. | JC | KWA |
| 11 | 14-12-04 | Sign 2 and 5 size reduced. | JC | KWA |
| 10 | 13-12-04 | Signage illumination revised. | JC | KWA |
| 09 | 23-11-04 | Number of Totem poles signs shown. | JC | KWA |
| 08 | 15-11-04 | Issued for Construction. | JC | KWA |
| 07 | 18-10-04 | Existing louvre moved to avoid the wind bracing indicated. Location plan added showing totem pole locations. | JC | KWA |
| 06 | 04-10-04 | Trolley Bay and Totem signage added | JC | KWA |
| 05 | 24-09-04 | New Louvres layout updated as per DXS dwg M/04/80/02 | JC | KWA |
| 04 | 21-09-04 | New sign 5 added to East Elevation and removed from South Elevation. | JC | KWA |
| 03 | 21-09-04 | New sign 5 added to South Elevation. | JC | KWA |
| 02 | 14-09-04 | Sign 2 changed to new layout. Level heights updated. Mullions added to shopfront glazing. Manifestation added to entrance doors. | JC | KWA |
| 01 | 08-09-04 | Delivery sign added to South Elevation. New louvre added to South Elevation. | JC | KWA |

LOCATION FIGURE

CLIENT

MARKS & SPENCER

wates

AMENDED PLAN
Ref. 4

SHBC
Planning & Development
17 DEC 2004
Ref: 14/1/04

PROJECT
M&S SIMPLY FOOD
SPALDING

DRAWING
PROPOSED ELEVATIONS

CONSULTANT

lewis & hickey ltd architects
18 Farnham Road
Guildford Surrey
GU1 4XA United Kingdom
tel: 01483 560908
fax: 01483 560660
all@lewishickeyguildford.com

| CONSULTANT No | SCALE | DATE | DRAWN | CHECKED |
|---|---|---|---|---|
| G2787 | VARIES@A1 | 02-09-04 | JC | KWA |

| PROJECT No | DISCIPLINE | DRAWING No | STATUS | REV |
|---|---|---|---|---|
| - | A | 106 | C | 12 |