

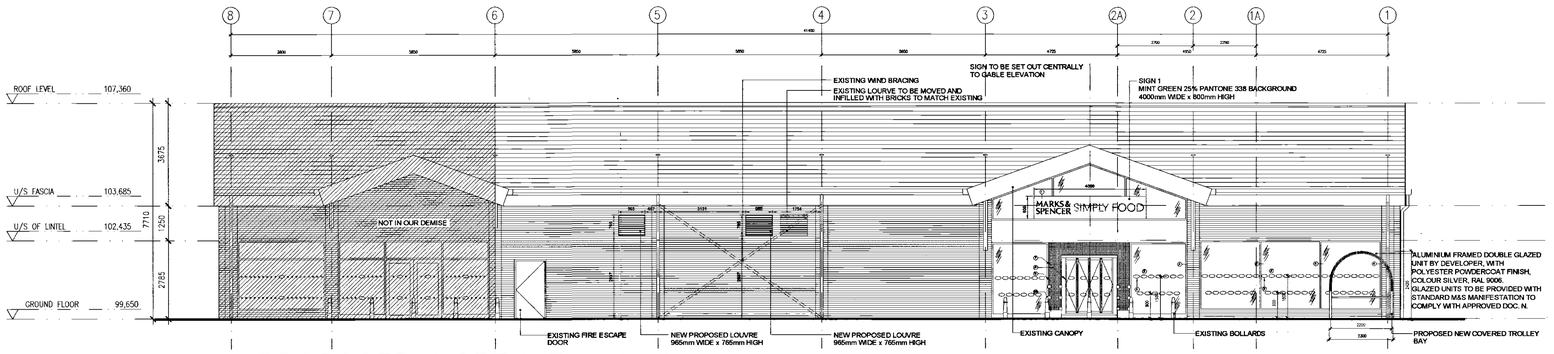



1/106 PROPOSED NORTH ELEVATION
SCALE 1:100

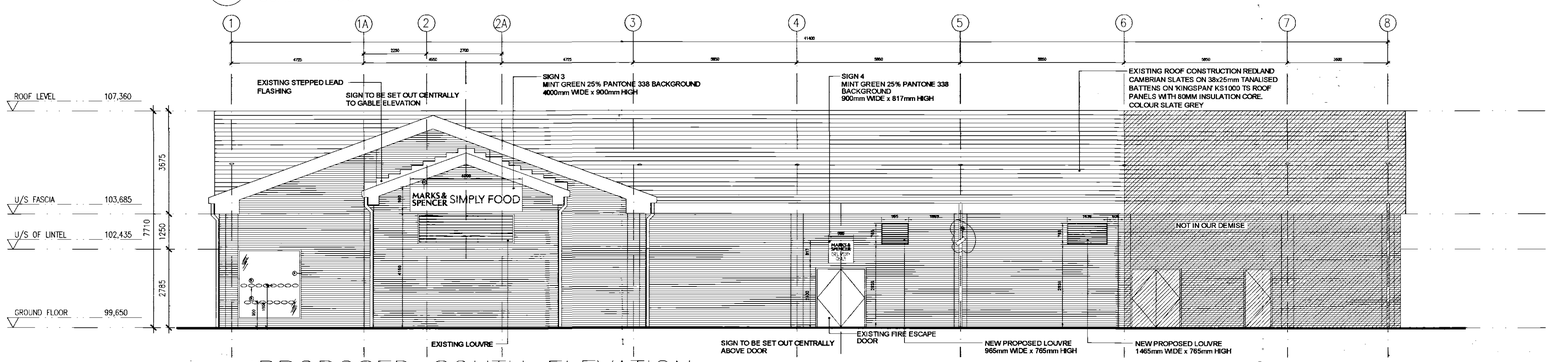


2/106 PROPOSED SOUTH ELEVATION
SCALE 1:100

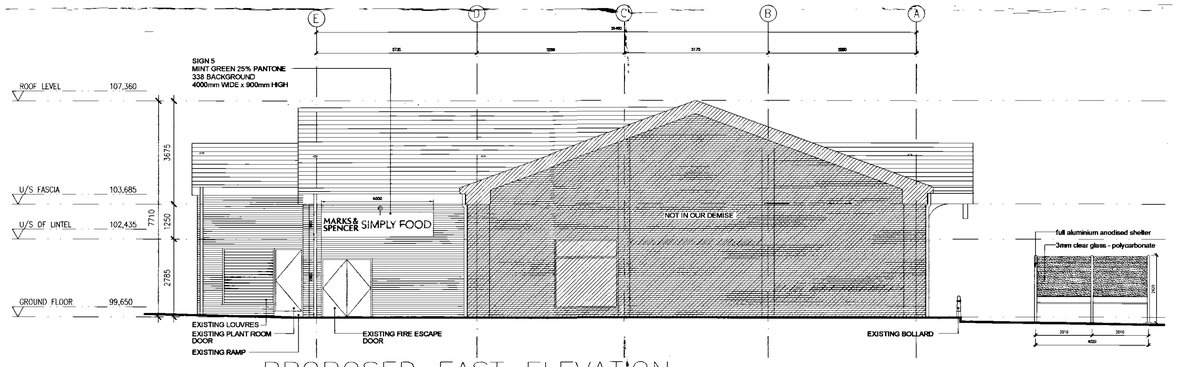


3/106 PROPOSED EAST ELEVATION
SCALE 1:100

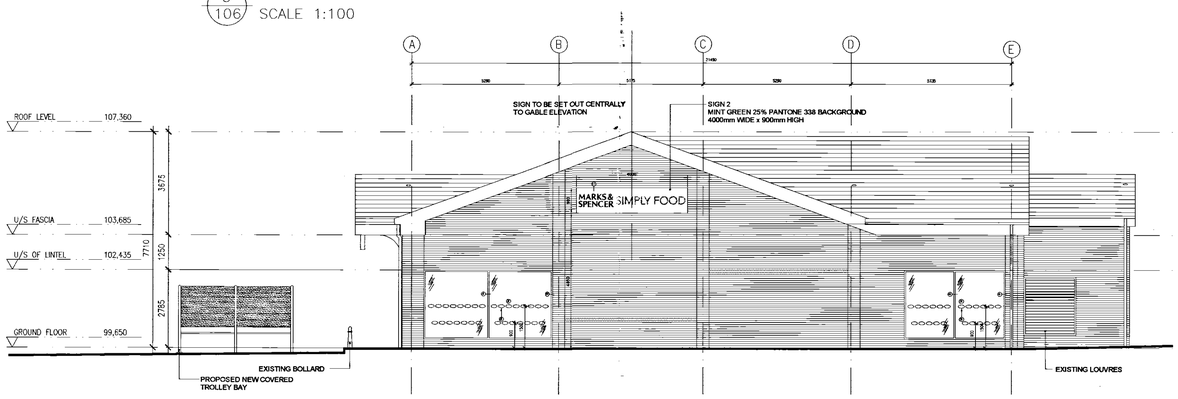


4/106 PROPOSED WEST ELEVATION
SCALE 1:100

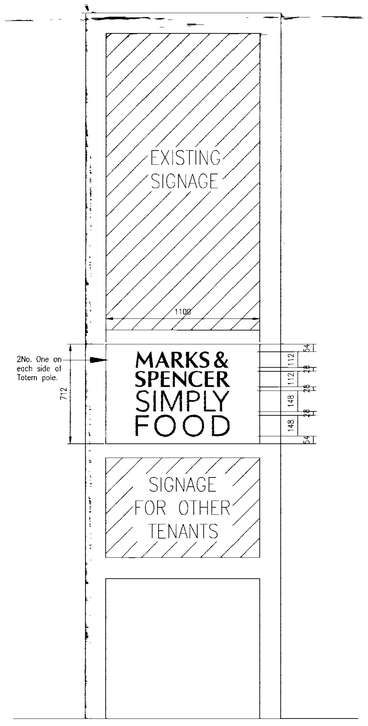

2No. FASCIA SIGNS TO EACH SIDE OF TOTEM POLE 6 & 7 (TOTEL 4No FASCIA SIGNS)
7/106 SCALE 1:20

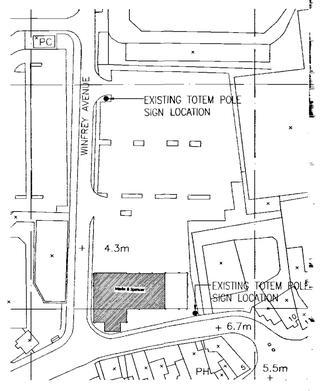

8/106 LOCATION PLAN
SCALE 1:1250

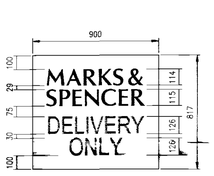

6/106 SIGN 4
SCALE 1:20

NOTES:

1 - FASCIA - 2mm THICK TYPE 1080 ALUMINIUM BACK TRAYS, FACE PANELS AND RETURNS STOVE ENAMELLED TO MATCH MINT GREEN 25 % PANTONE 338 BACKGROUND WITH CLEAR GLOSS LACQUER COATING EXTERNALLY AND WHITE INTERNALLY. HALOED ILLUMINATION FOR MAXIMUM ROBUSTNESS.

"MARKS & SPENCER" LETTERING - FACE PANELS TO FASCIA TO BE ROUTER CUT TO READ "MARKS & SPENCER" AND BACKED WITH 3mm CLEAR PRISMATIC ACRYLIC SUPERIMPOSED WITH PUSH THROUGH LETTERS OF 10mm THICK CLEAR ACRYLIC. LETTERS TO HAVE FLAME POLISHED EDGES AND TO BE FACED WITH LONG TERM VINYL, LOGISTICS, TL 9556 TRANSLUCENT FOREST GREEN, TO MATCH PANTONE REFERENCE - 3308.

"SIMPLY FOOD" LETTERING - FACE PANEL TO FASCIA TO BE ROUTER CUT TO READ "SIMPLY FOOD" AND BACKED WITH CLEAR PRISMATIC ACRYLIC SUPERIMPOSED WITH PUSH THROUGH LETTERS OF 10mm THICK CLEAR ACRYLIC.
LETTERS TO HAVE FLAME POLISHED EDGES AND TO BE FACED WITH LONG TERM VINYL, METAMARK MS - 191 GRASS, TO MATCH PANTONE REFERENCE 360.

ILLUMINATION - TO BE PROVIDED BY FLORESCENT TUBES, COLOUR "COOL WHITE" HOUSED WITHIN THE BOX CASES.

2 - 45 X 100mm POWDER COATED ALUMINIUM SHOPFRONT SECTIONS TO RAL 9006 WITH 12mm DOUBLE GLAZED UNITS AND 30MS BLAST FILM APPLIED INTERNALLY ALL WITH CLEAR SILICONE VERTICAL JOINTS.

3 - FROSTED VINYL MANIFESTATIONS APPLIED TO INTERNAL FACE OF GLAZING.

4 - FULL HEIGHT 180X100mm POWDER COATED ALUMINIUM POSTS TO EITHER END OF SHOPFRONT TO RAL9006

5 - SHOPSIGNS FILES ALUMINIUM WITH INTERNALLY HALOED LETTERS

6 - PROJECTING SIGN TO BE CONSTRUCTED AND FINISHED AS PER WITH 5mm THICK CLEAR ACRYLIC LETTERS WITH 10 MANUFACTURERS TESTED PROVISIONS OF POWDERCOAT FINISH AS USED ON SHOPFRONT

7 - MOSAIC TILED BOXED PORTICO WITH POWDER COATED ALUMINIUM TOP FLASHING TO RAL 9006 TO ACHIEVE WATER RUN OFF

8 - AUTOMATIC BIFOLDING ENTRANCE AND EXIT DOORS WITH CLEAR GLAZING AS SHOPFRONT ALL WITH POWDER COATED ALUMINIUM FINISH TO RAL 9006

9 - 100X100mm STAINLESS STEEL CORNER BUFFERS.


10 - HIGH PANELLED STEEL PLANTING

11 - FASCIA - 2mm THICK TYPE 1080 ALUMINIUM BACK TRAYS, FACE PANELS AND RETURNS STOVE ENAMELLED TO MATCH MINT GREEN 25 % PANTONE 338 BACKGROUND WITH CLEAR GLOSS LACQUER COATING EXTERNALLY

"MARKS & SPENCER" LETTERING - FACE PANELS TO FASCIA TO BE ROUTER CUT TO READ "MARKS & SPENCER" AND BACKED WITH 3mm CLEAR PRISMATIC ACRYLIC SUPERIMPOSED WITH PUSH THROUGH LETTERS OF 10mm THICK CLEAR ACRYLIC. LETTERS TO HAVE FLAME POLISHED EDGES AND TO BE FACED WITH LONG TERM VINYL, LOGISTICS, TL 9556 TRANSLUCENT FOREST GREEN, TO MATCH PANTONE REFERENCE - 3308.

"SIMPLY FOOD" LETTERING - FACE PANEL TO FASCIA TO BE ROUTER CUT TO READ "SIMPLY FOOD" AND BACKED WITH CLEAR PRISMATIC ACRYLIC SUPERIMPOSED WITH PUSH THROUGH LETTERS OF 10mm THICK CLEAR ACRYLIC.
LETTERS TO HAVE FLAME POLISHED EDGES AND TO BE FACED WITH LONG TERM VINYL, METAMARK MS - 191 GRASS, TO MATCH PANTONE REFERENCE 360.

12 - SECURITY CAMERA
SIGNS AND ILLUMINATION TO BE INCLUDED IN THE SHOPFRONT DESIGN

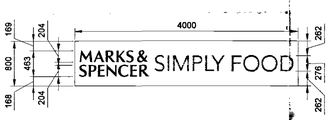

5/106 SIGN 1
SCALE 1:50



5/106 SIGN 2, 3 & 5
SCALE 1:50

NOTES

ORIGINAL A1

DO NOT SCALE FROM THIS DRAWING.
ALL DIMENSIONS TO BE CHECKED ON SITE.
COPYRIGHT PROTECTED.

REV	DATE	DESCRIPTION	DRAWN	CHECKED
12	15-12-04	Security Camera shown.	JC	KWA
11	14-12-04	Sign 2 and 5 size reduced.	JC	KWA
10	13-12-04	Signage illumination revised.	JC	KWA
09	23-11-04	Number of Totem poles signs shown.	JC	KWA
08	15-11-04	Issued for Construction.	JC	KWA
07	18-10-04	Existing louvre moved to avoid the wind bracing indicated. Location plan added showing totem pole locations.	JC	KWA
06	04-10-04	Trolley Bay and Totem signage added	JC	KWA
05	24-09-04	New Louvres layout updated as per DXS dwg M/04/90/02	JC	KWA
04	21-09-04	New sign 5 added to East Elevation and removed from South Elevation.	JC	KWA
03	21-09-04	New sign 5 added to South Elevation.	JC	KWA
02	14-09-04	Sign 2 changed to new layout. Level heights updated. Mullions added to shopfront glazing. Manifestation added to entrance doors.	JC	KWA
01	08-09-04	Delivery sign added to South Elevation. New louvre added to South Elevation.	JC	KWA

LOCATION FIGURE

FILE COPY

CLIENT

MARKS & SPENCER

wates

AMENDED PLAN
Ref. A1

Planning & Development
17 DEC 2004
Ref: S 1419/04

PROJECT

M&S SIMPLY FOOD
SPALDING

DRAWING

PROPOSED ELEVATIONS

CONSULTANT

lewis & hickey ltd
architects
18 Farnham Road
Guildford Surrey
GU1 4XA United Kingdom
tel: 01483 560908
fax: 01483 560660
all@lewishickeyguildford.com

CONSULTANT No	SCALE	DATE	DRAWN	CHECKED
G2787	VARIES@A1	02-09-04	JC	KWA

PROJECT No	DISCIPLINE	DRAWING No	STATUS	REV
-	A	106	C	12