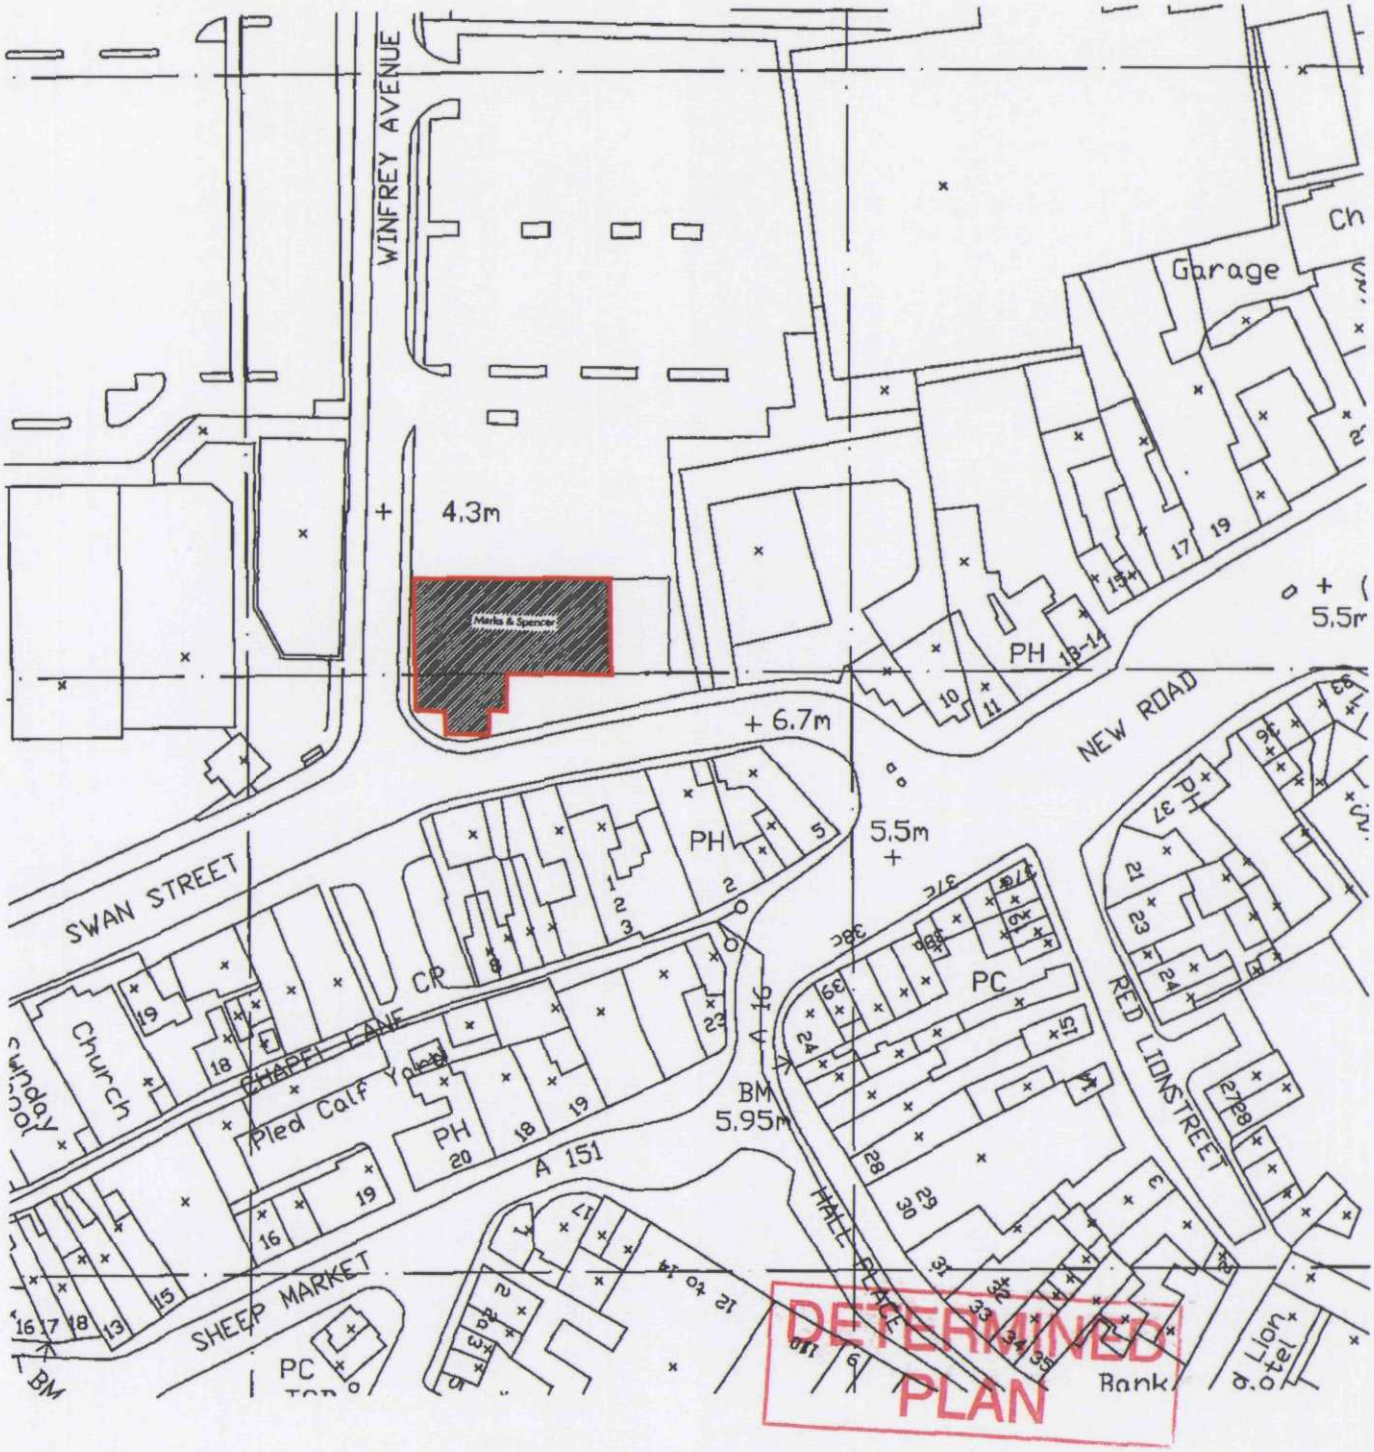


SHDC
Development
21 OCT 2004
Ref: 1419/04

KEY

The Site

nlp Nathaniel Lichfield and Partners

Project	Unit 'D' Winfey Road, Spalding
Title	**Site Location Plan**
Client	Marks & Spencer plc
Date	October 2004
Scale	1:1250 @ A4
Drawn by	BM.
Drg. No	CL6864/01

N

C6864-001

Based upon Ordnance Survey mapping with the permission of Her Majesty's Stationery Office. © Crown Copyright reserved. Licence number AL50684A