




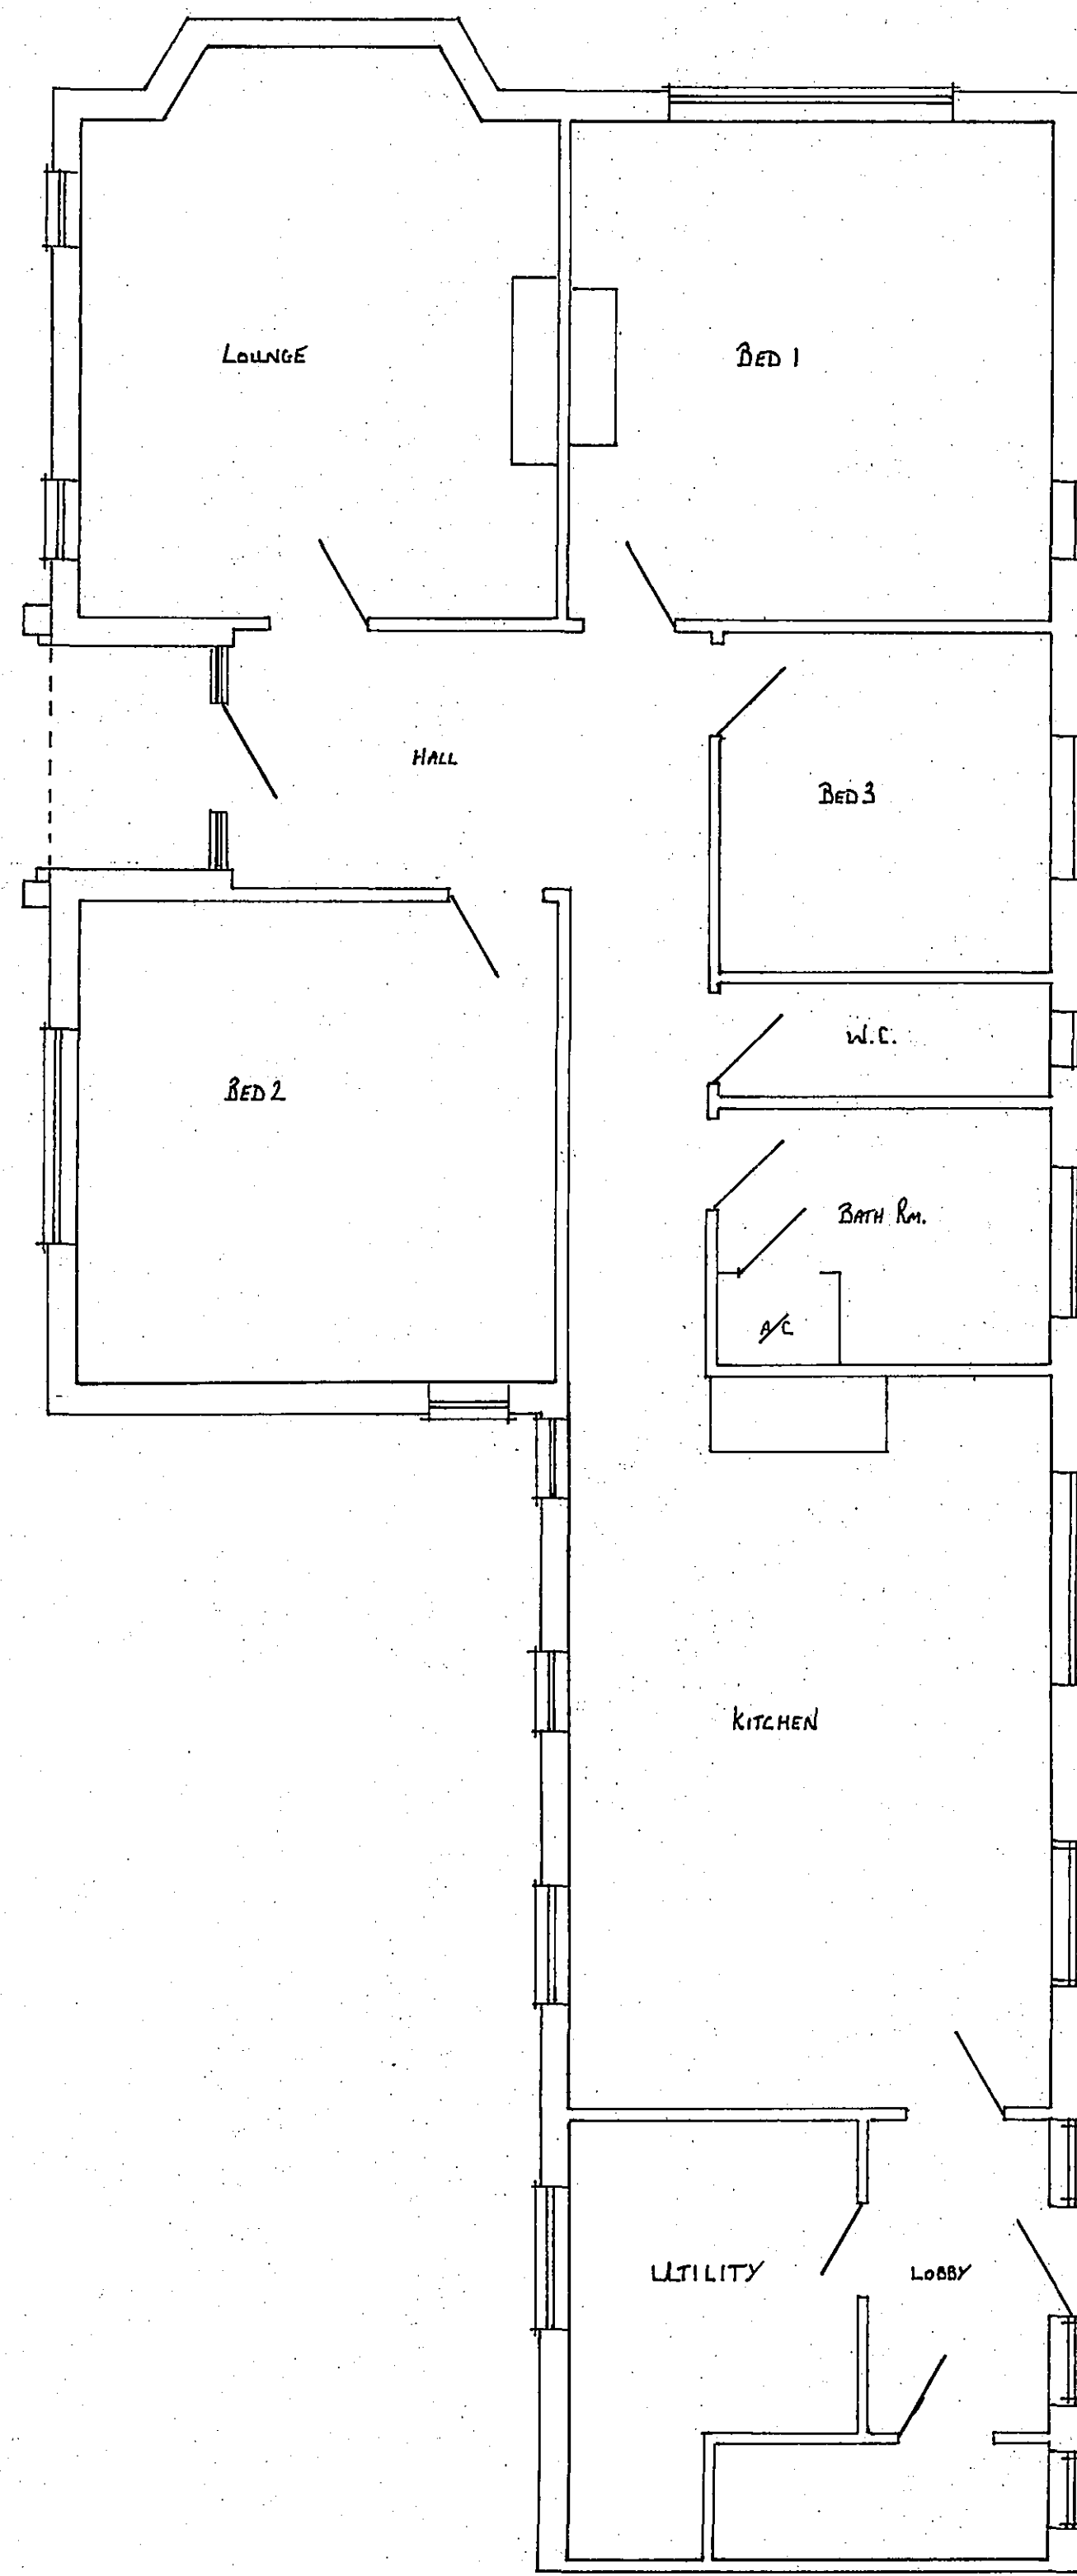


EXISTING GROUND FLOOR LAYOUT

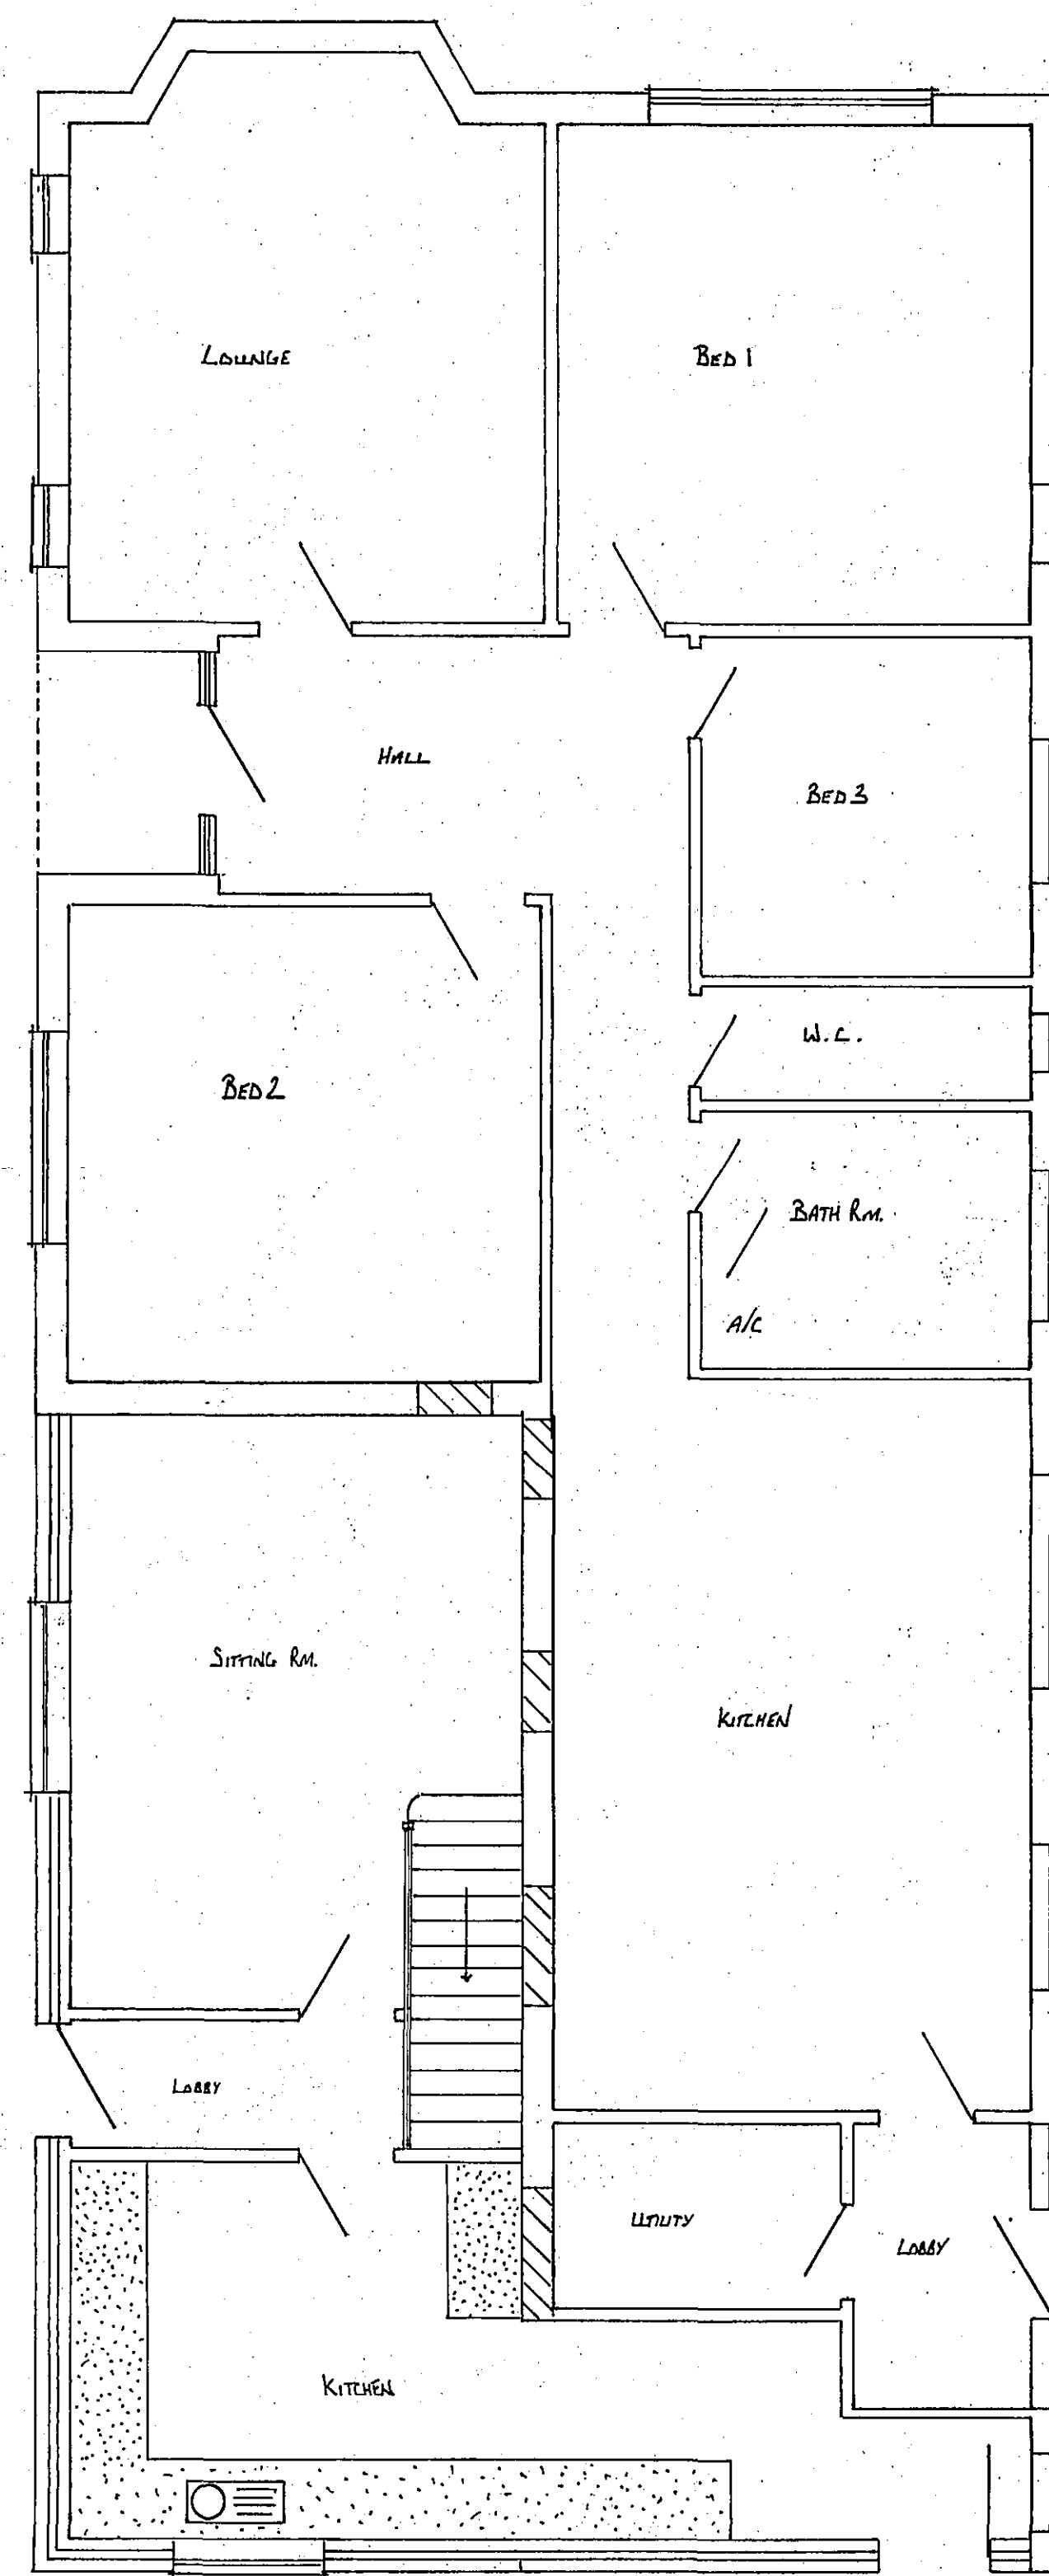

PROPOSED GROUND FLOOR LAYOUT

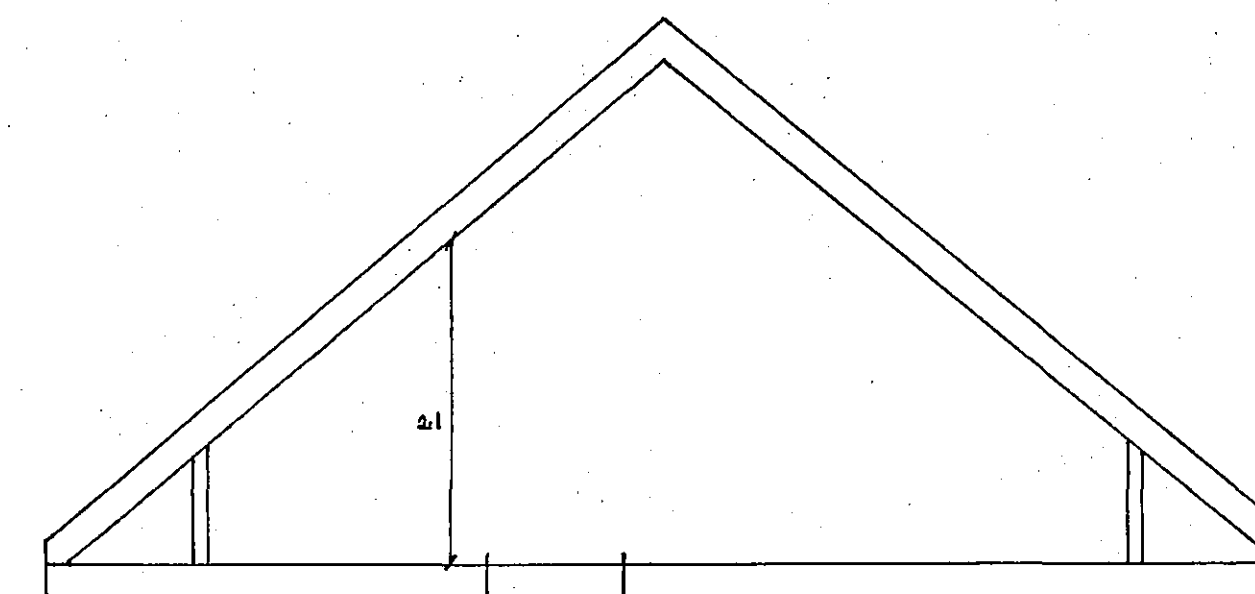

TYPICAL ATTIC TYPE TRUSS

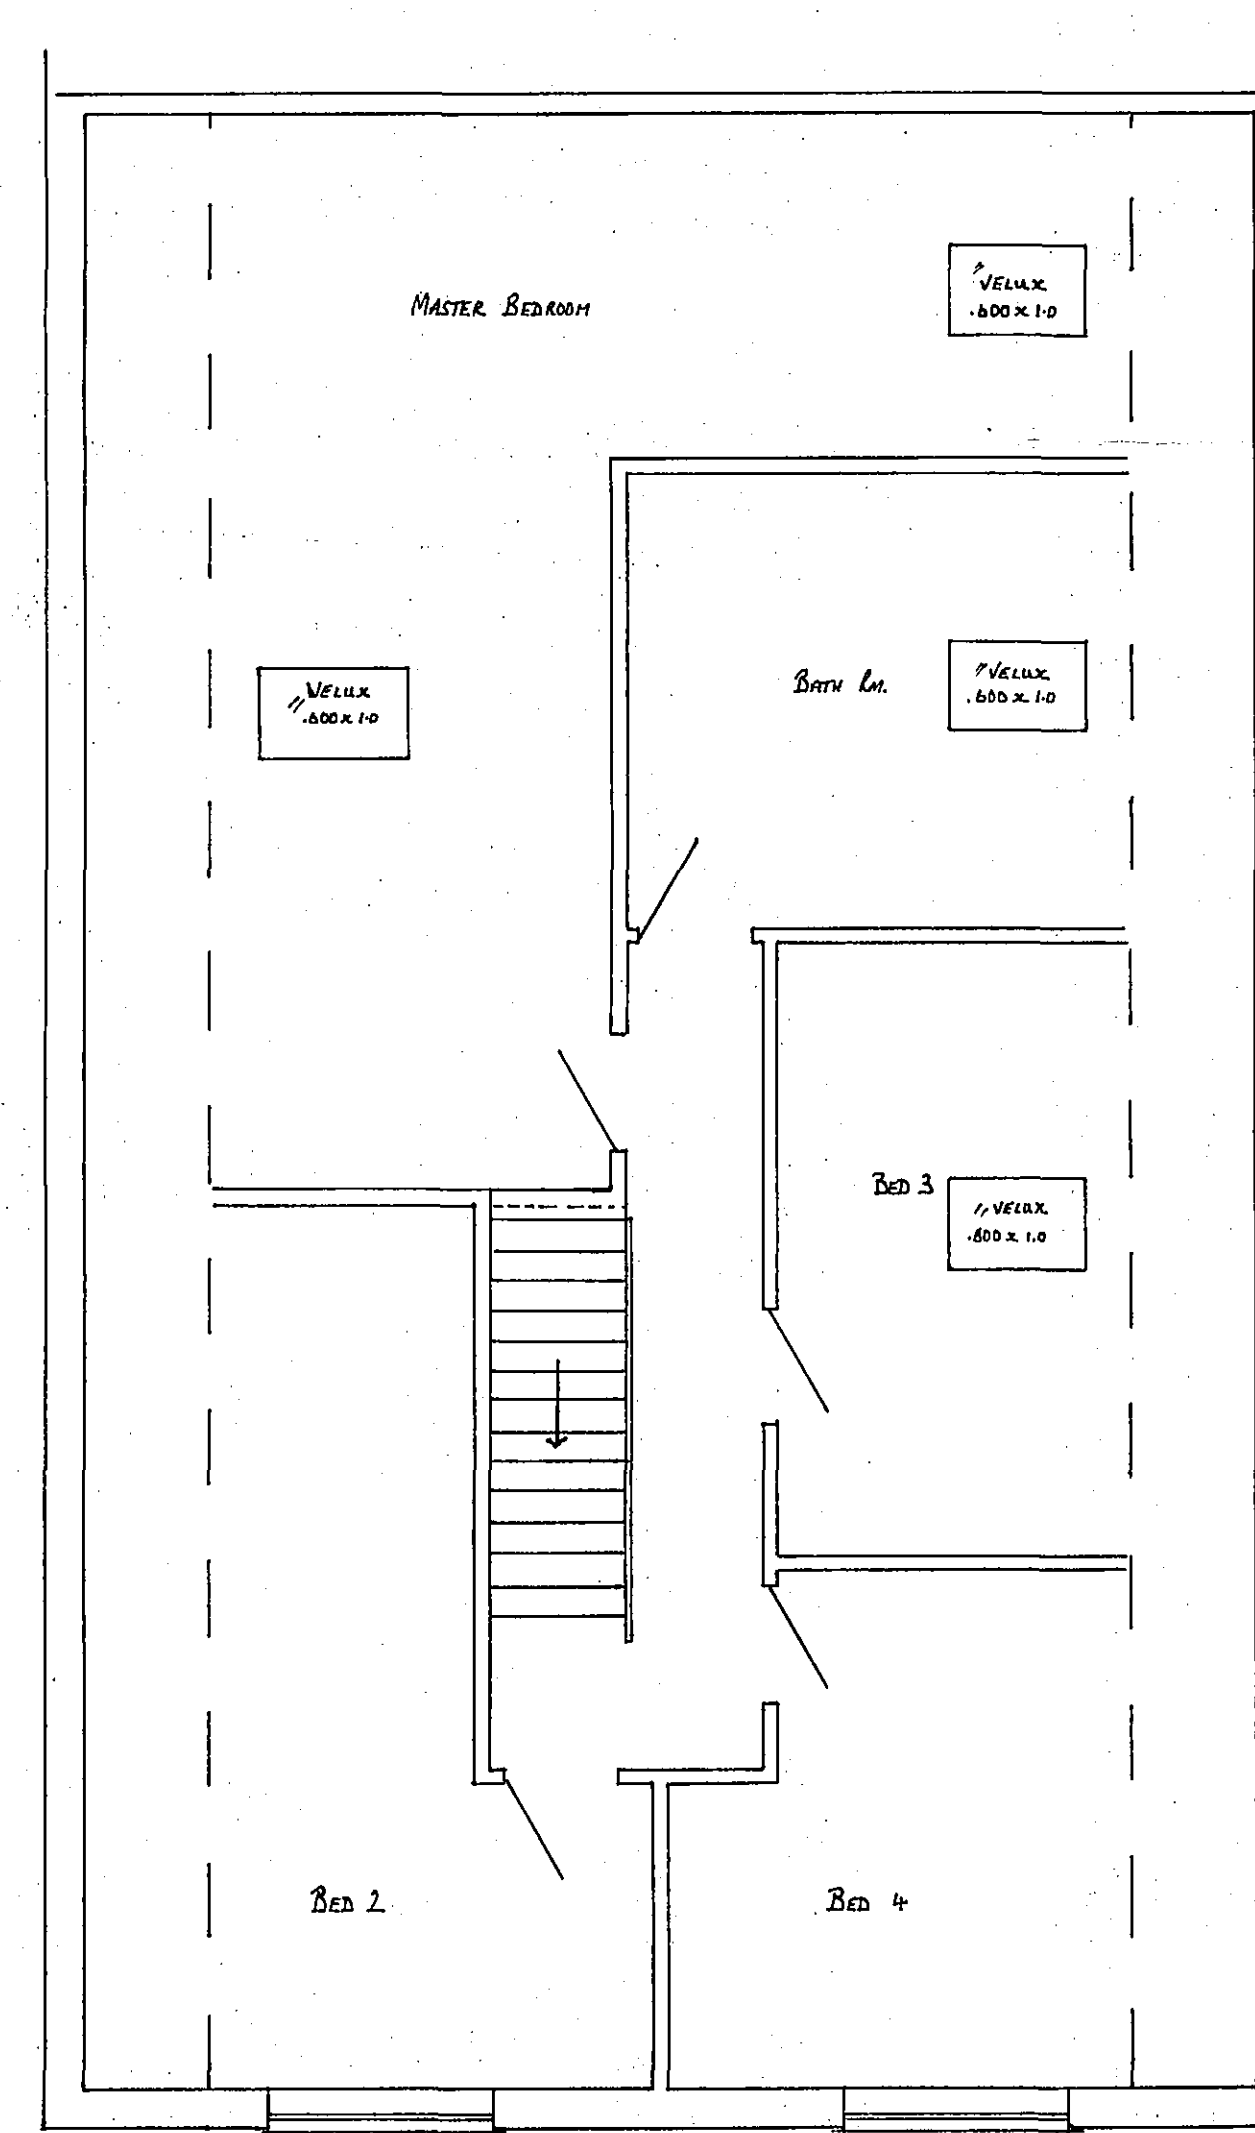

PROPOSED FIRST FLOOR LAYOUT

WENMAN BUILDING DESIGN 10 BROADGATE WHAPLEDE DRIVE SPALDING Lincs. PE12 0TN. TEL/FAX 01775 724171
CLIENT MRS THORPE 70 BOLLNE ROAD SPALDING Lincs.
PROJECT TWO STOREY (ROOMS IN ROOF) EXTENSION TO FORM CARERS ANNEXE
DRAWING N°: WEN 1029 EXISTING GROUND FLOOR LAYOUT PROPOSED GROUND FLOOR LAYOUT PROPOSED FIRST FLOOR LAYOUT SCALE 1:50
NOTES: PLANNING APPLICATION DENS'S.

30/10/05

SHDC
 Planning & Development
 18 OCT 2005
 Ref: 1420105

DETERMINE
 PLAN