
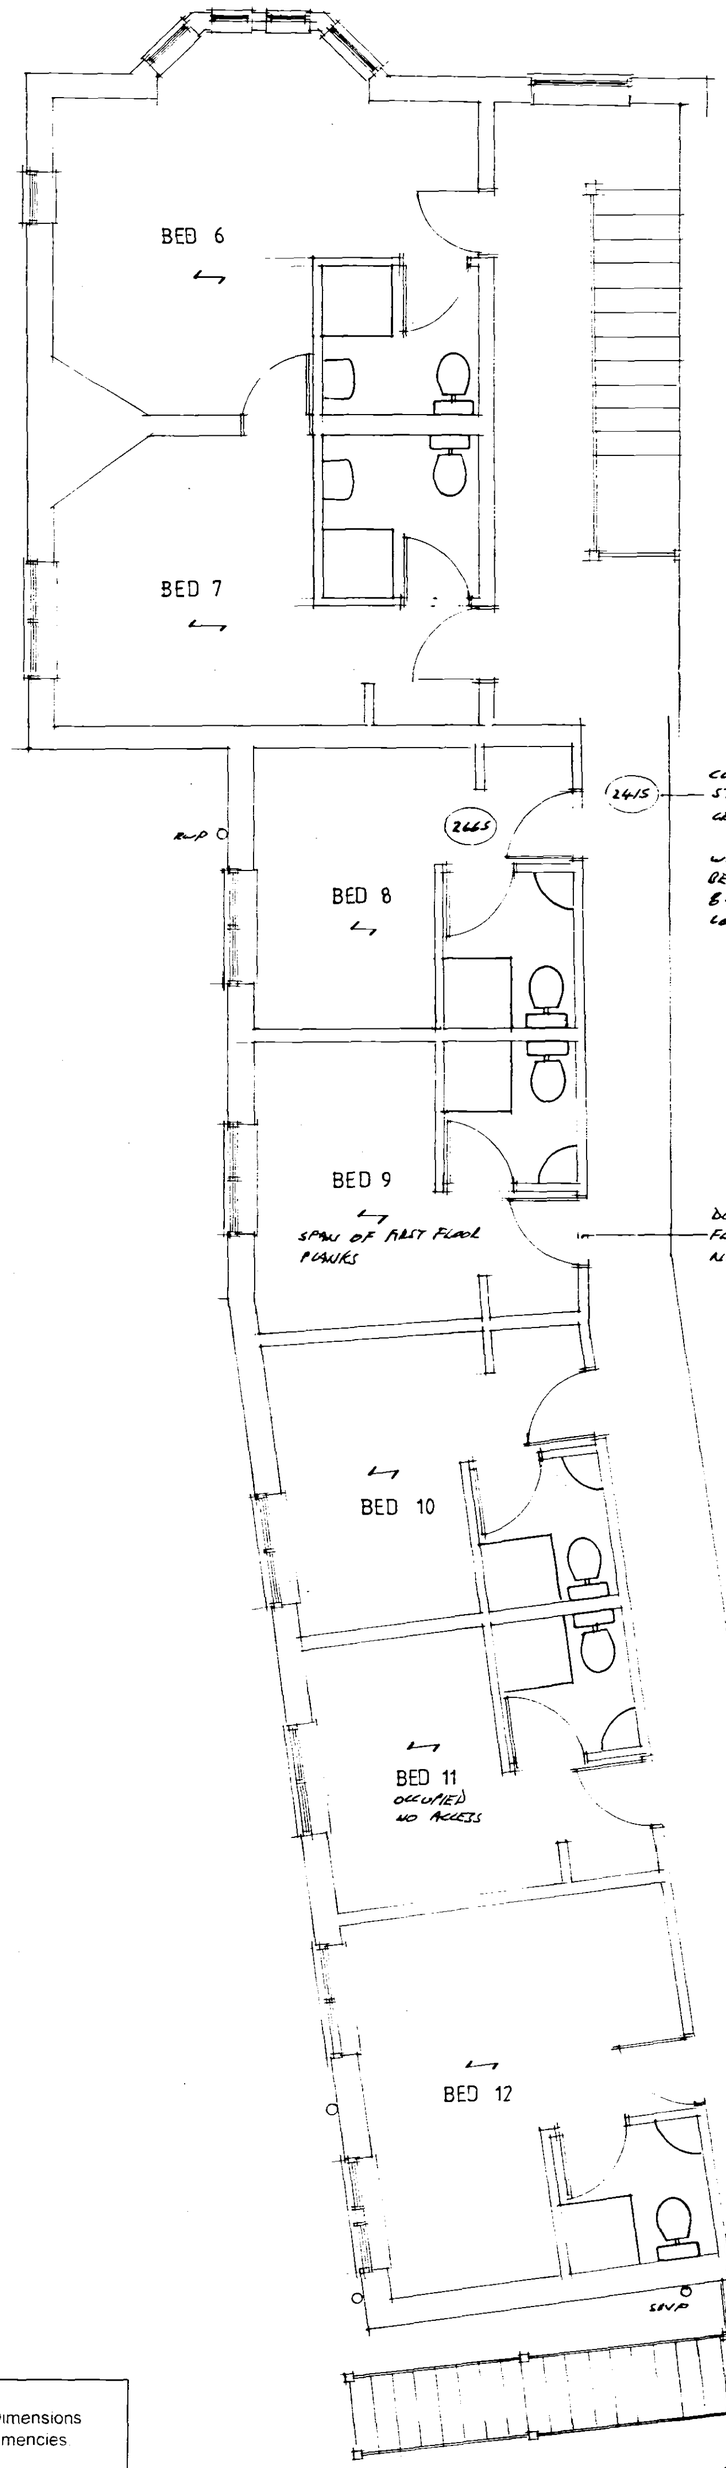


ANNEX FIRST FLOOR

BASED UPON OLD DRAWINGS WITH VISUAL SURVEY & CHECK DIMENSIONS

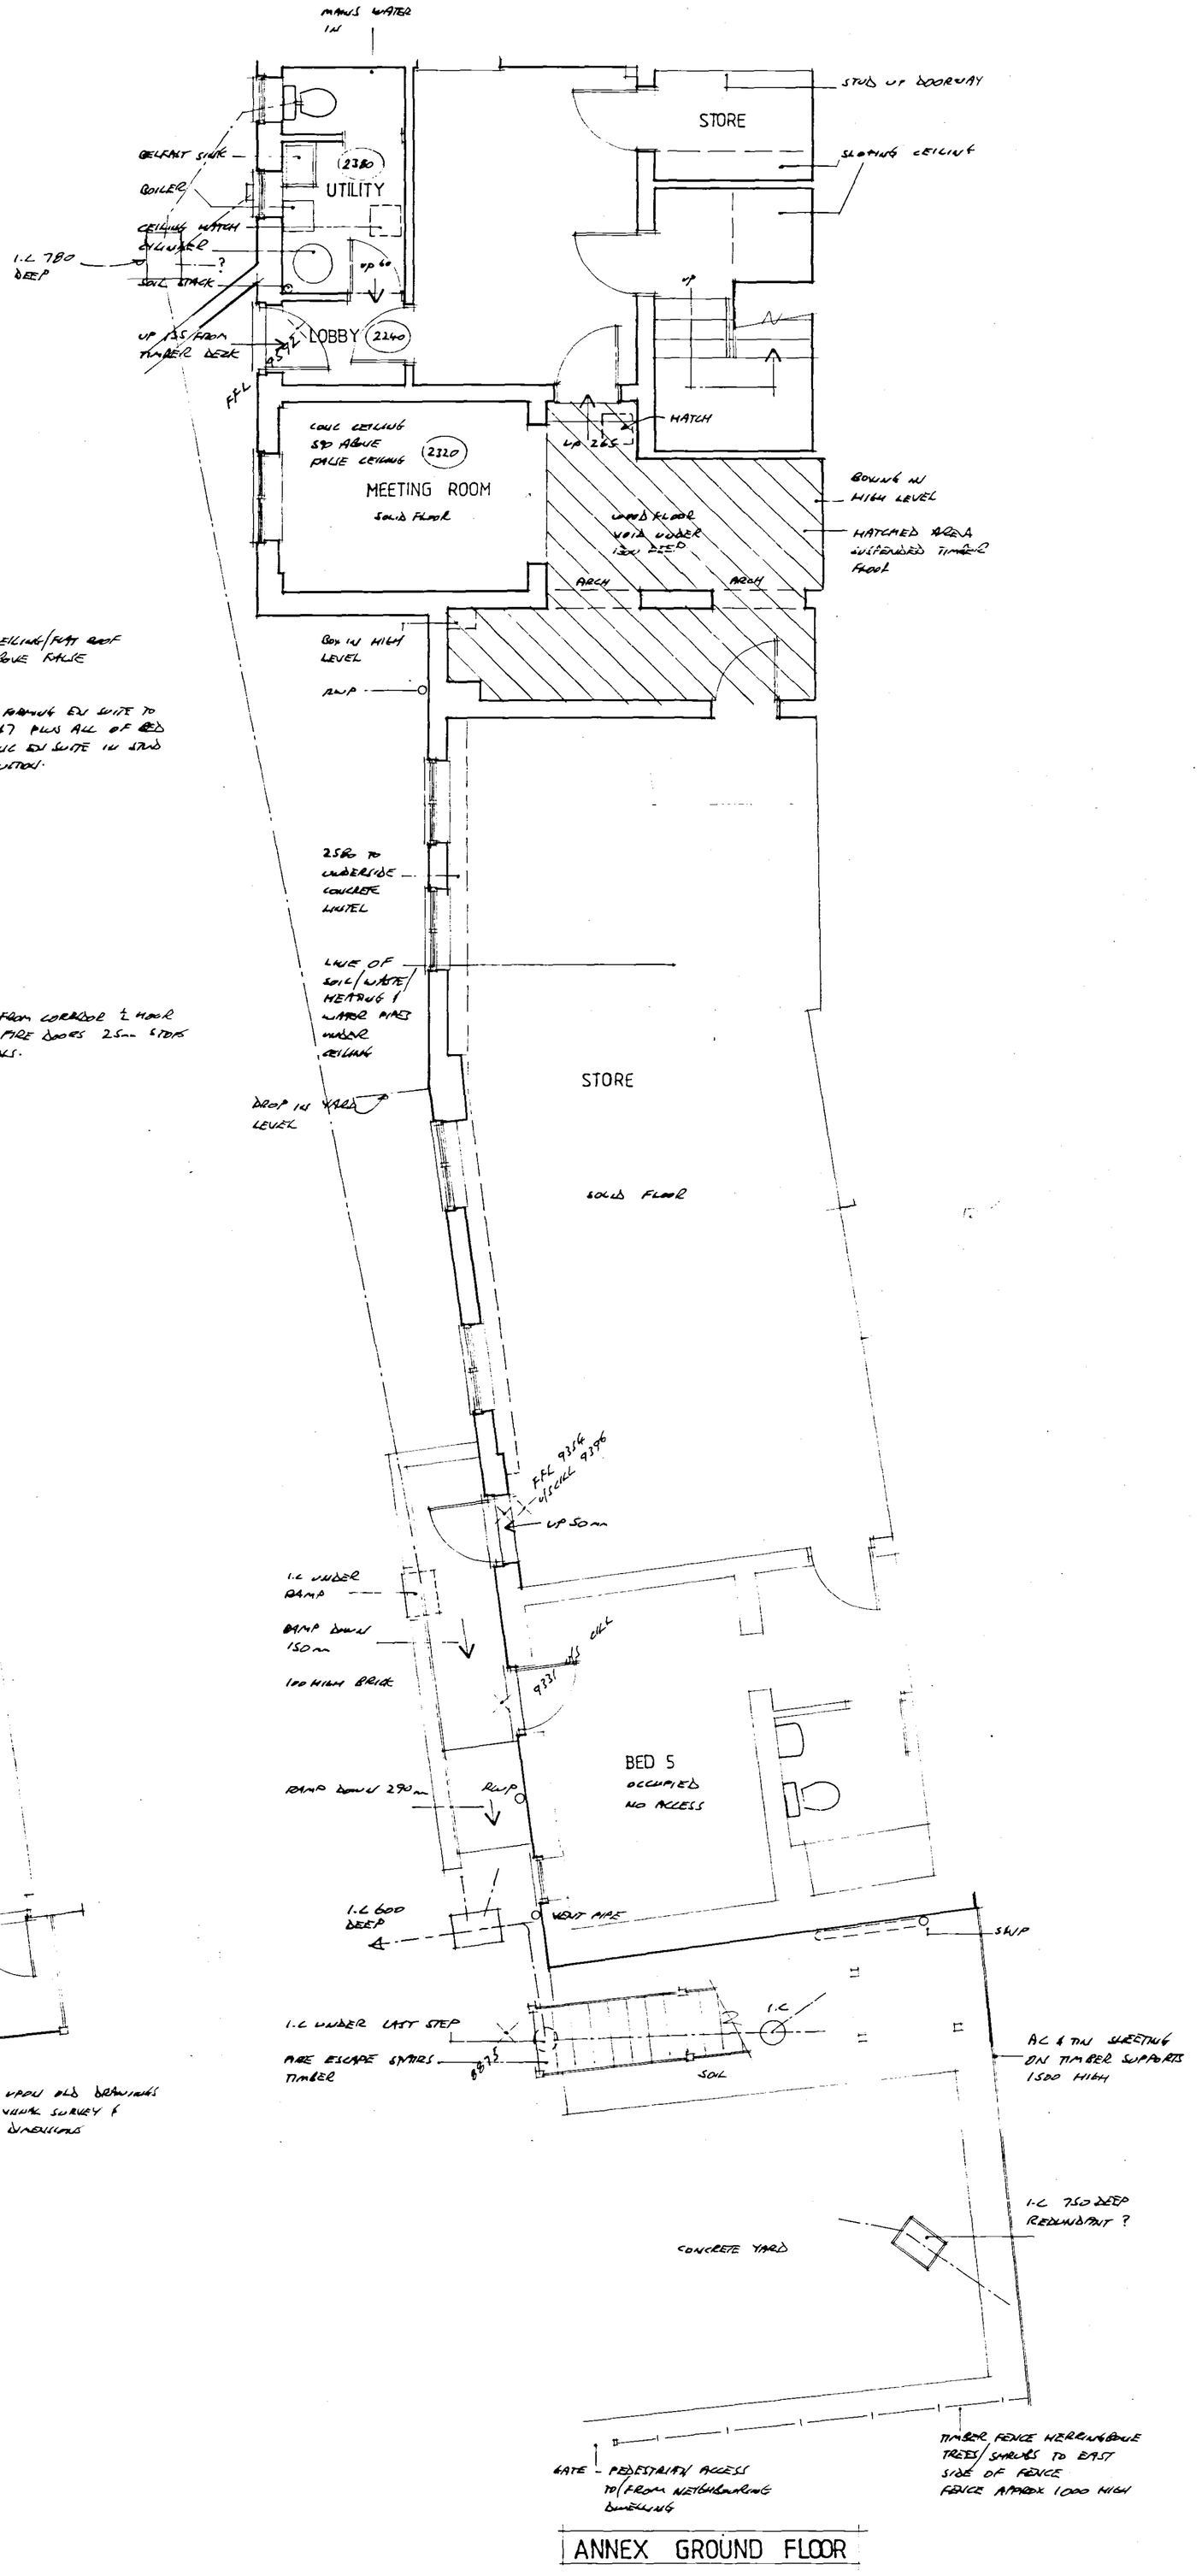

ANNEX GROUND FLOOR

Contractor To Check All Dimensions On Site Before Work Commencies

Rev.	Date.	Init.

PODDINGTONS

Architectural Design Consultants

Est. 1969

Unit 7, The Flaxmill, Flaxmill Lane, Pinchbeck, Spalding, Lincs.
NG34 8QU Tel. (01775) 720866 Fax. (01775) 720877

Project.
MR & MRS G. MOWAT.
CLEY HALL HOTEL.
22, HIGH STREET, SPALDING.

PLANNING & DEVELOPMENT
Ref. 14 22/02
24 NOV 2003
SHDC

DETERMINED

Drawing.
ANNEX AS EXISTING

Scale.	Drawing No.
1-50	3102-8
Drawn.	
Date.	Rev.