

NOTE

THIS DRAWING HAS BEEN PREPARED FROM PHOTOGRAPH INFORMATION AND IS SUBJECT TO CONFIRMATION BY SITE MEASUREMENT AND INVESTIGATION

This drawing is for Planning and Party Wall purposes only, and is not to be used for demolition / construction

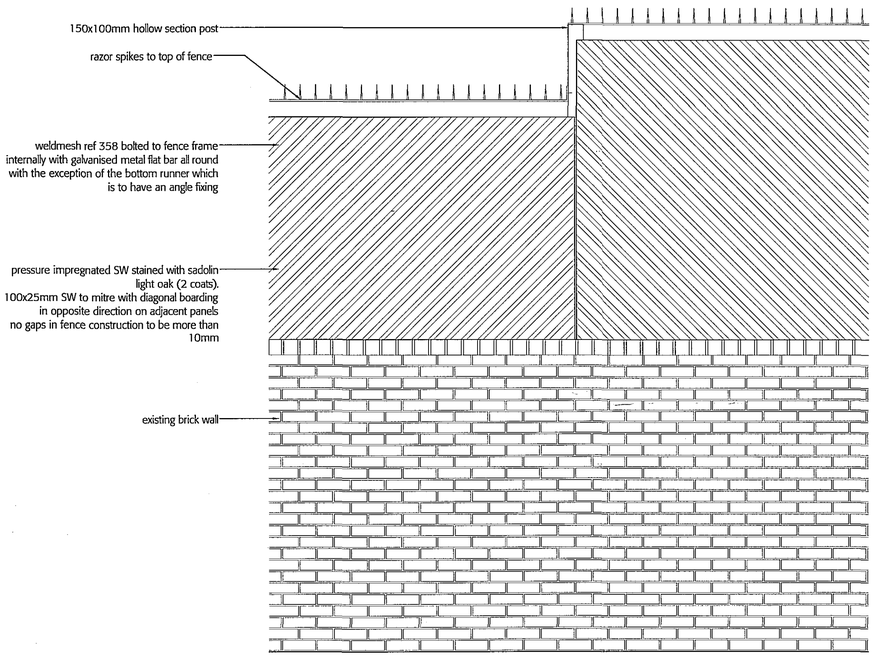

TYPICAL ELEVATION FROM GARDEN AND UNSECURED LAND SIDE
SCALE 1:20

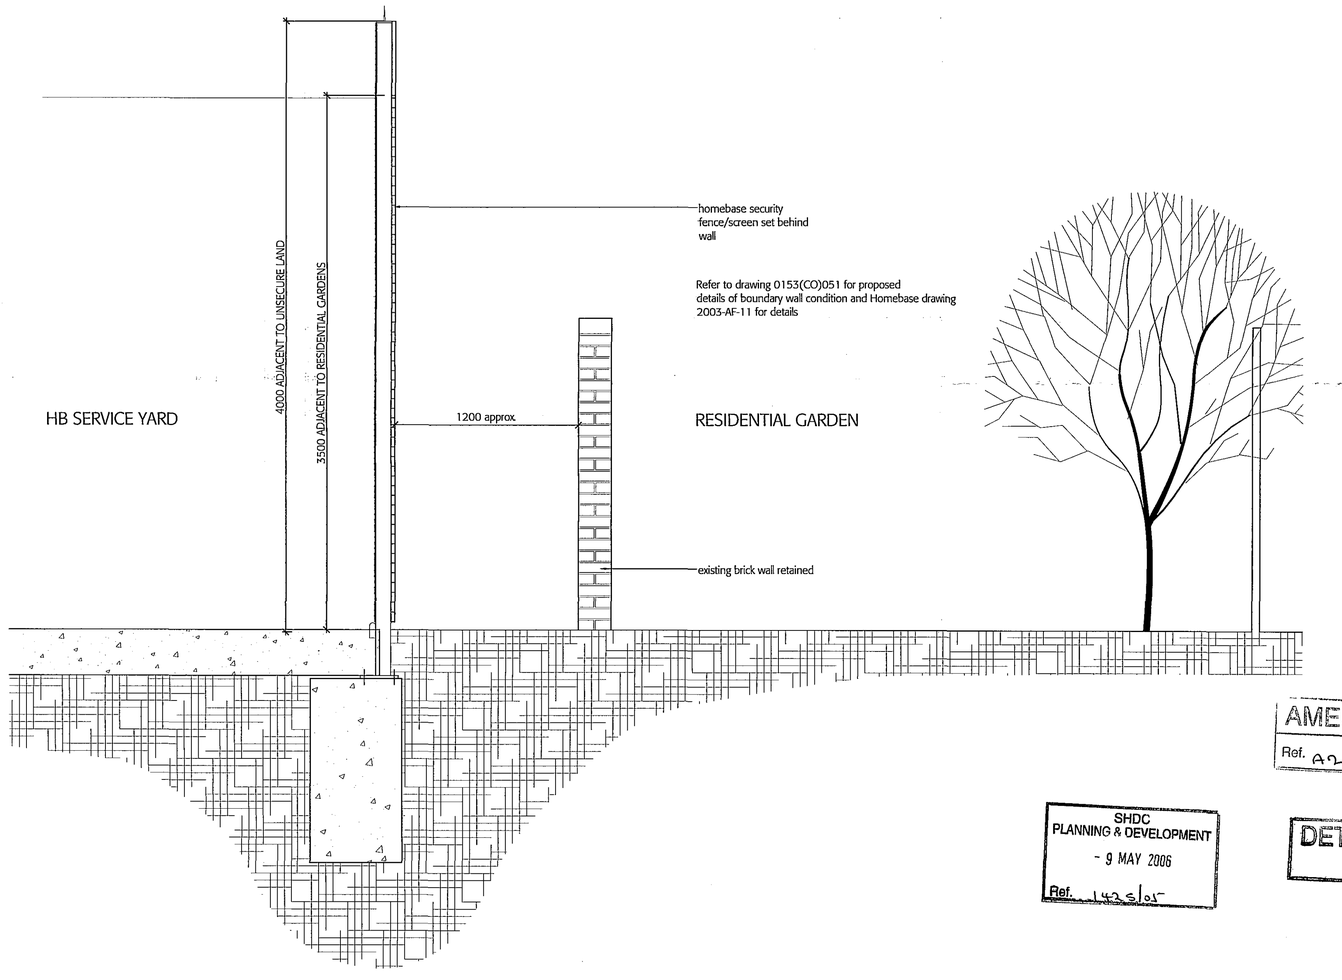

TYPICAL SECTION THROUGH GARDENS TO REAR OF DOUBLE STREET / HOMEBASE SERVICE YARD
SCALE 1:20

AMENDED PLAN
Ref. A2

SHDC
PLANNING & DEVELOPMENT
- 9 MAY 2006
Ref. 1423/05

DETERMINED PLAN

This drawing is not to be scaled. Any errors or discrepancies should be reported to the architect as soon as they are discovered. All information ©2004 Black Architecture Limited. Subject to Statutory Approval

Black
Bankside House
107-112 Leadenhall Street
London EC3A 4AH
T +44 (0) 20 7929 2515
F +44 (0) 20 7929 2516
W www.black-architecture.com

70 Westlode Street
Spalding
Bride Hall Developments Ltd

Detail Section / Elevation
Boundary Treatments
HOMEBASE Service Yard Fence

Drawn	Checked	Date	Scale
RC	TD	27.04.06	Noted

Project	Reference	Number	Revision
0153	CO	052	/