

NOTE

THIS DRAWING HAS BEEN PREPARED FROM PHOTOGRAPH INFORMATION AND IS SUBJECT TO CONFIRMATION BY SITE MEASUREMENT AND INVESTIGATION

This drawing is for Planning and Party Wall purposes only, and is not to be used for demolition / construction

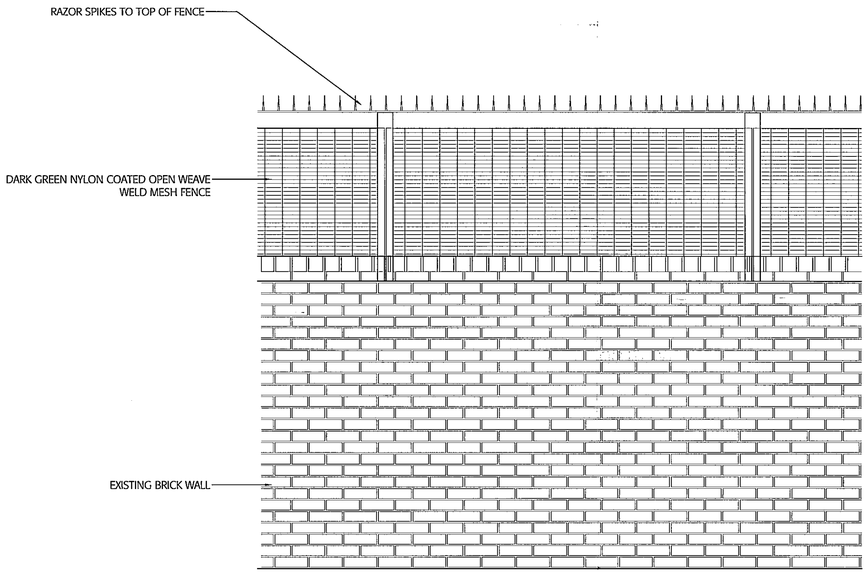

TYPICAL ELEVATION FROM GARDEN SIDE
SCALE 1:20

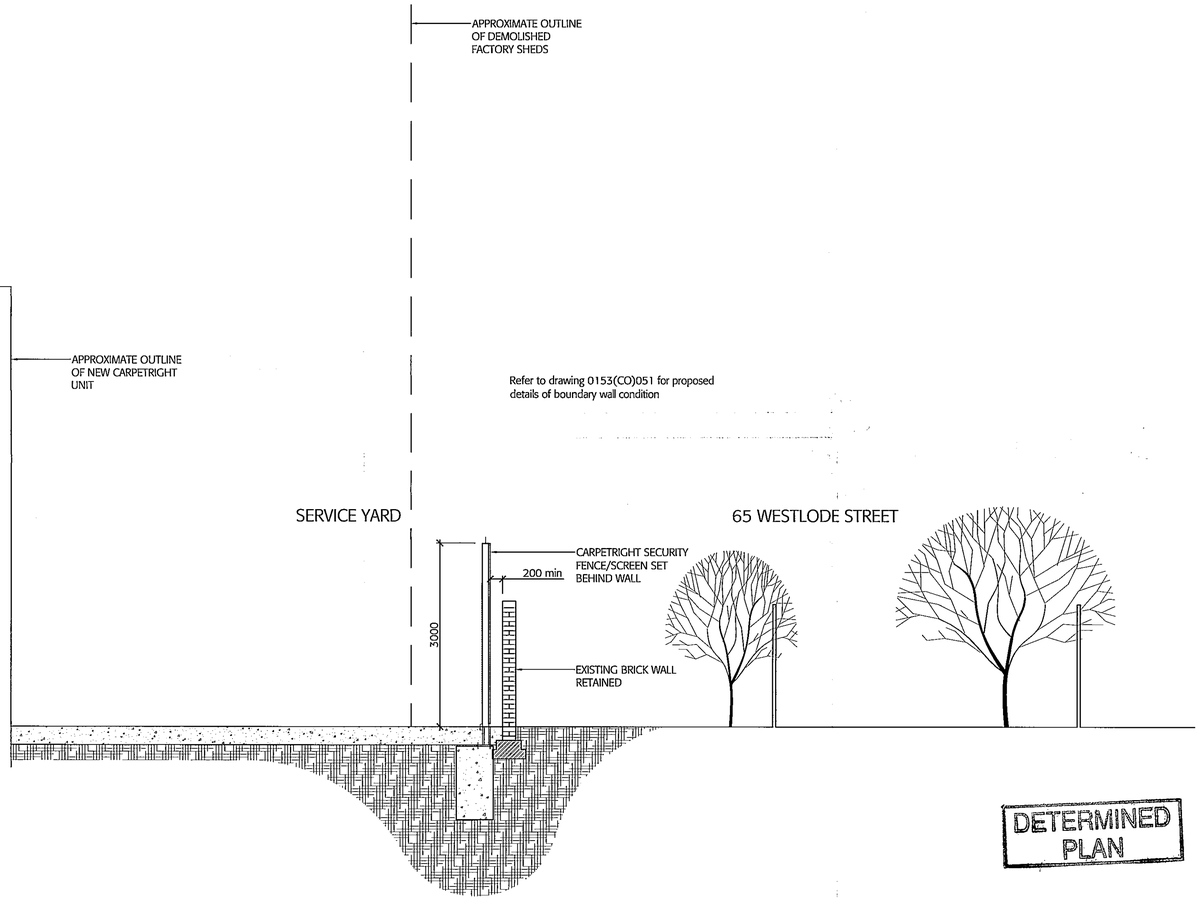

TYPICAL SECTION THROUGH GARDENS OF WESTLODE STREET / SHARED SERVICE YARD
SCALE 1:50

DETERMINED PLAN

SDC Planning Services
20 JAN 2005
Ref: 1425/05

AMENDED PLAN
Ref. A1

Revision	Date	Details

This drawing is not to be scaled. Any errors or discrepancies should be reported to the architect as soon as they are discovered. All information ©2004 Black Architecture Limited. Subject to Statutory Approval

Black
Eastside House
107-112 Leadenhall Street
London EC3A 4AP
T +44 (0) 20 7001 2515
F +44 (0) 20 7001 2516
W www.black-architecture.com

70 Westlode Street
Spalding
Bride Hall Developments Ltd

Detail Section / Elevation
Boundary Treatments
CARPETRIGHT Service Yard Fence

Drawn	Checked	Date	Scale
RC	SB	14.10.05	Noted

Project	Reference	Number	Revision
0153	SK	013	B