

NOTE:

THIS DRAWING HAS BEEN PREPARED FROM PHOTOGRAPH INFORMATION AND IS SUBJECT TO CONFIRMATION BY SITE MEASUREMENT AND INVESTIGATION

This drawing is for Planning and Party Wall purposes only, and is not to be used for demolition / construction

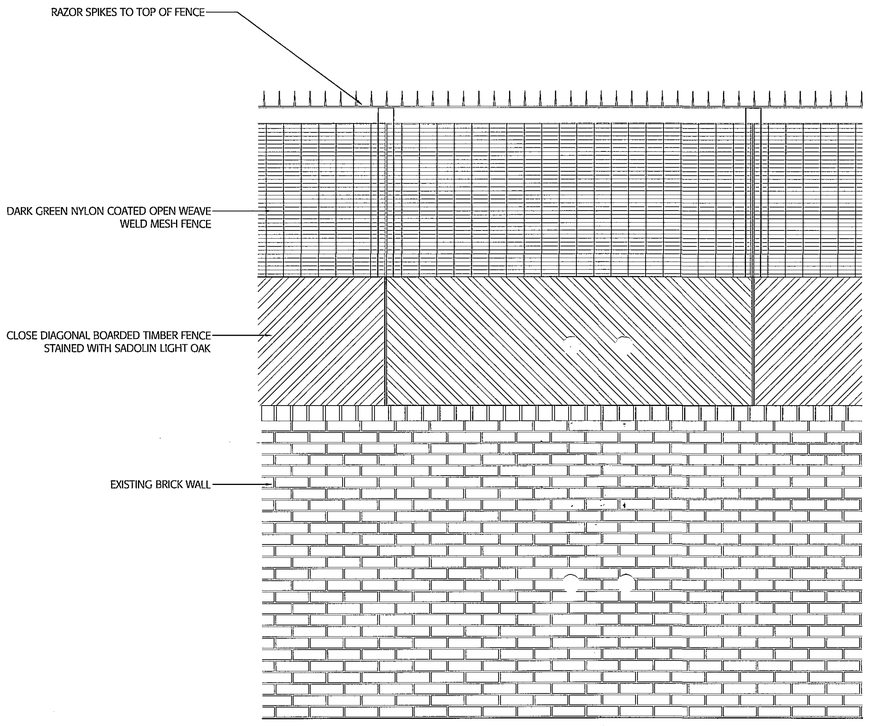

TYPICAL ELEVATION FROM GARDEN SIDE
SCALE 1:20

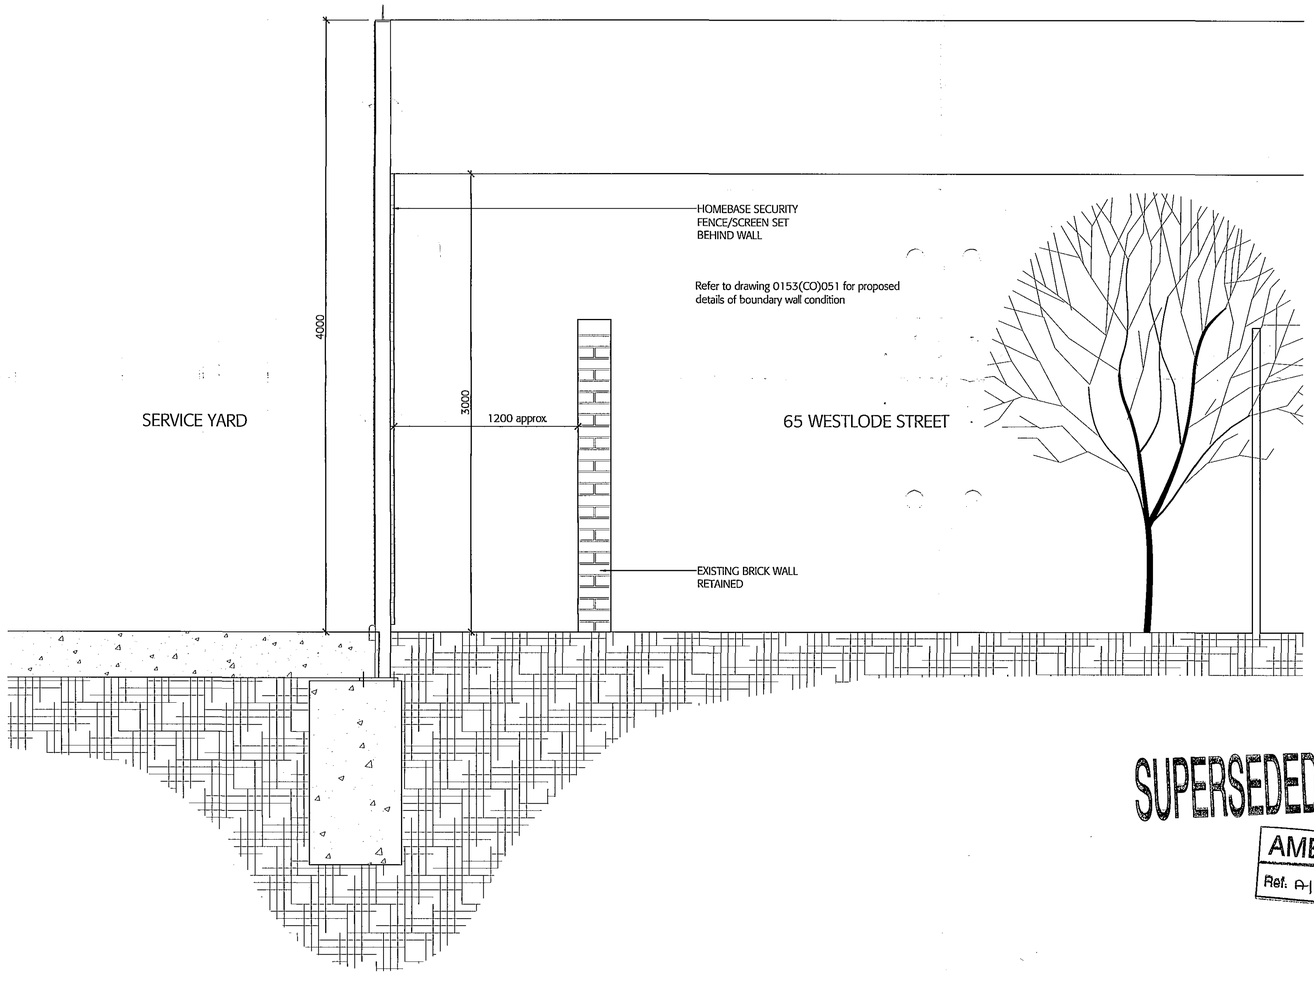

TYPICAL SECTION THROUGH GARDENS TO REAR OF WESTLODE STREET / HOMEBASE SERVICE YARD
SCALE 1:20

SUPERSEDED

AMENDED PLAN
Ref. A-1

This drawing is not to be scaled. Any errors or discrepancies should be reported to the architect as soon as they are discovered. All information ©2004 Black Architecture Limited.
Subject to Statutory Approval

Black
Eastcote House
102-112 Leadenhall Street
London EC3A 4AY
T +44 (0) 20 7891 2515
F +44 (0) 20 7891 2516
W www.black-architecture.com

70 Westlode Street
Spalding
Bride Hall Developments Ltd

Detail Section / Elevation
Boundary Treatments
HOMEBASE Service Yard Fence

Drawn	Checked	Date	Scale
RC	SB	14.10.05	Noted

Project	Reference	Number	Revision
0153	SK	014	