
Mr and Mrs S. Booth,
16, Chaldean Way,
SPALDING, Lincs.

Location Plan

DETERMINED
PLAN

H16/1430/00.

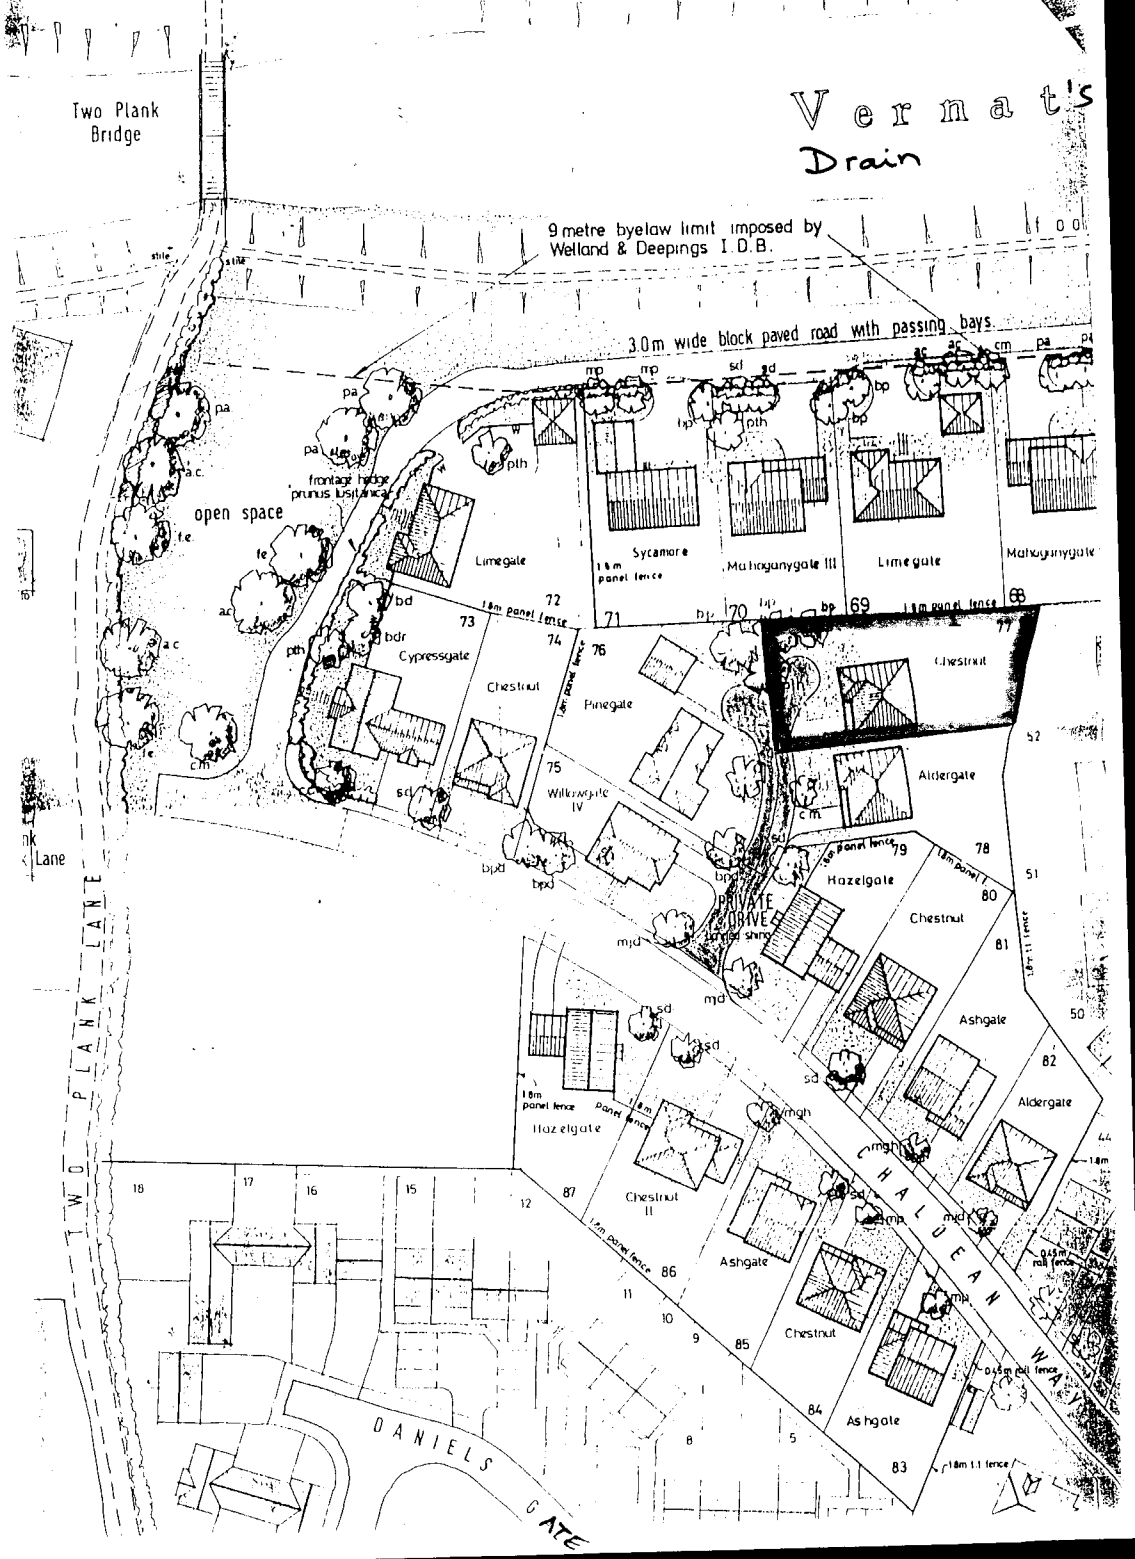


Wall to be 100mm facing brick to match, 50mm cavity and 100mm block work with wall ties at 900mm horizontally 450mm vertically and staggered, also at 225mm to jambs of openings. Mortar to be 1:1:6 cement lime sand or equal.


Walls below d.p.c. to be frostproof.


Openings to have horizontal and vertical damp proof courses


700mm wide 230mm deep ST4 foundations taken down to firm strata to approval and to be compatable with existing

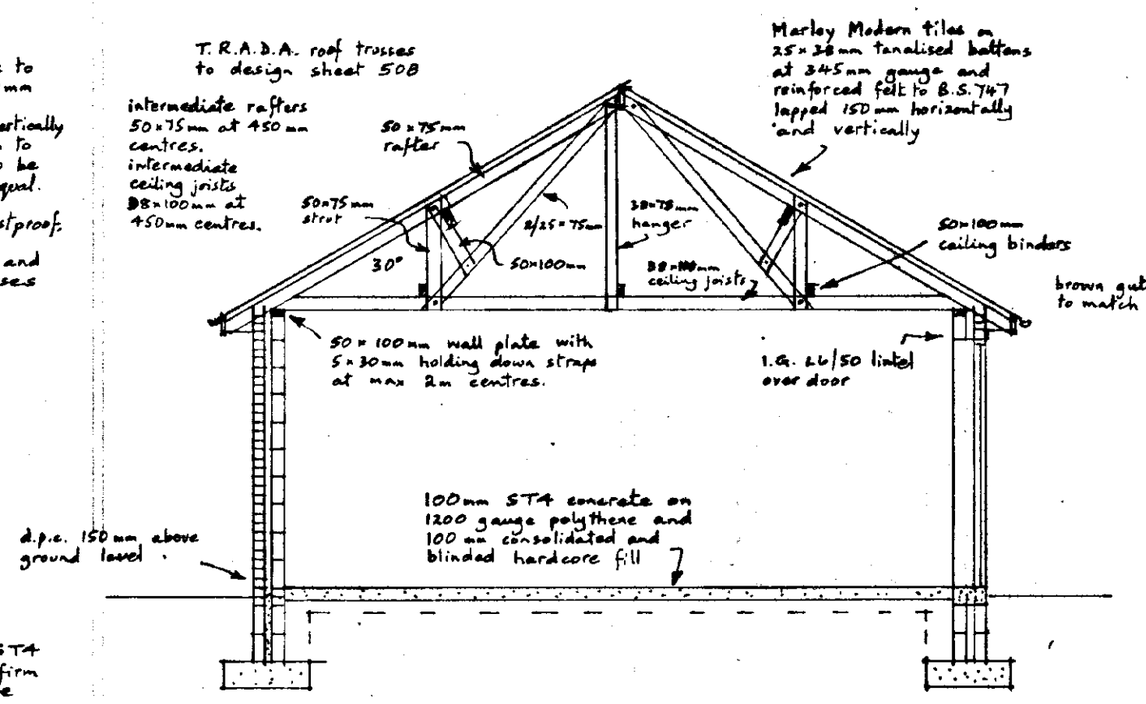


Cross Section.

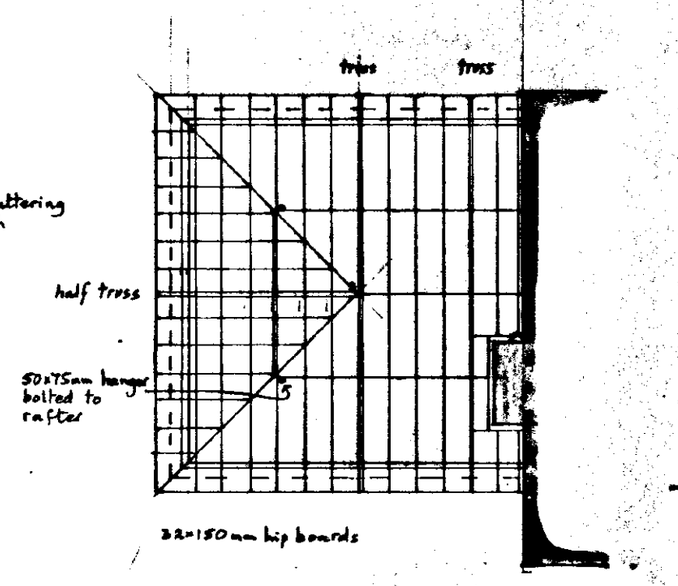

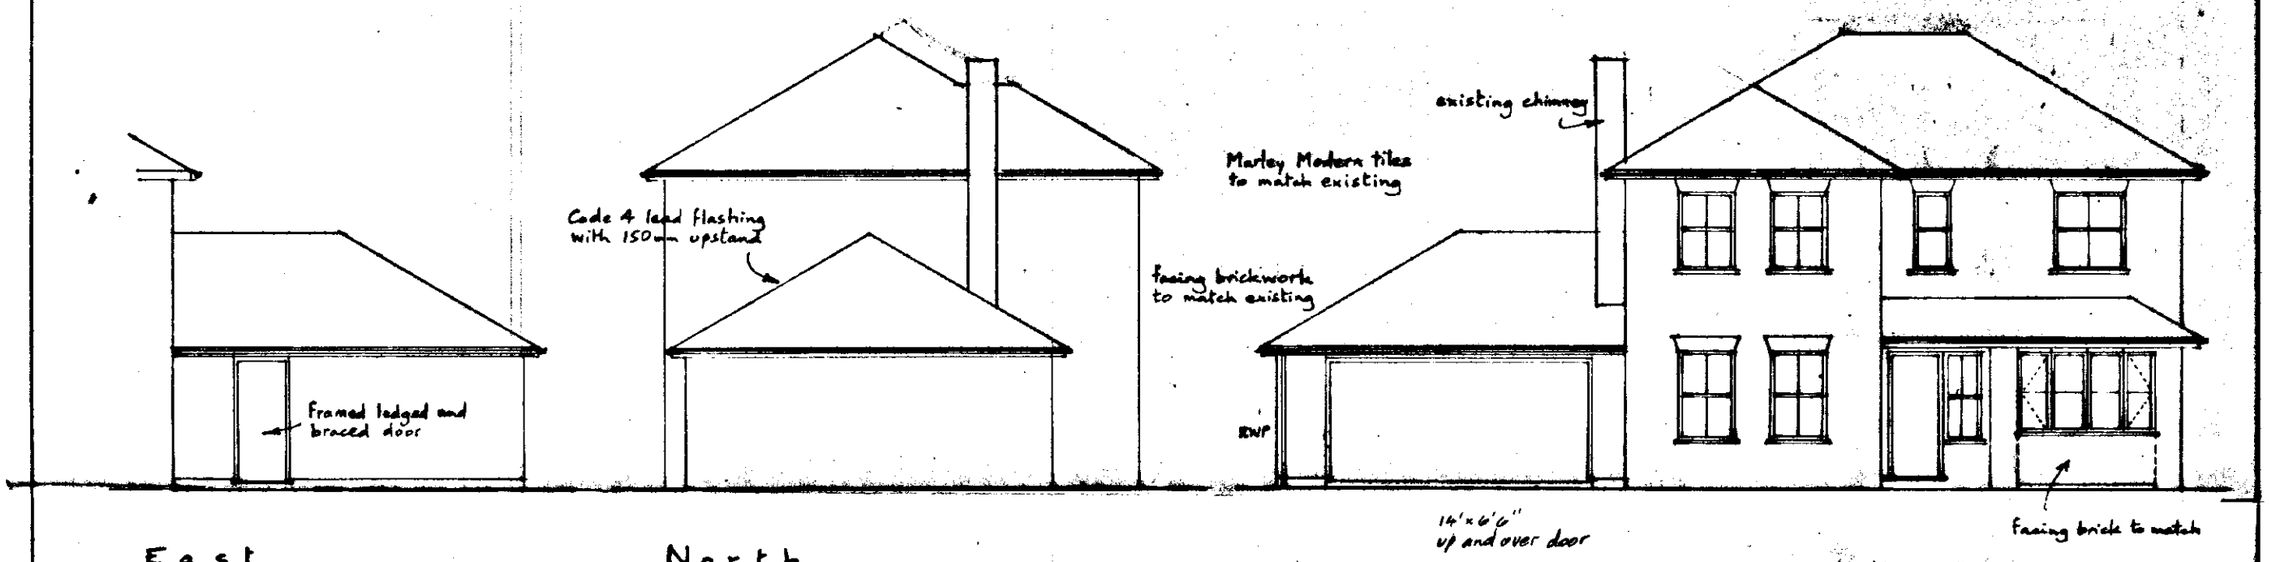

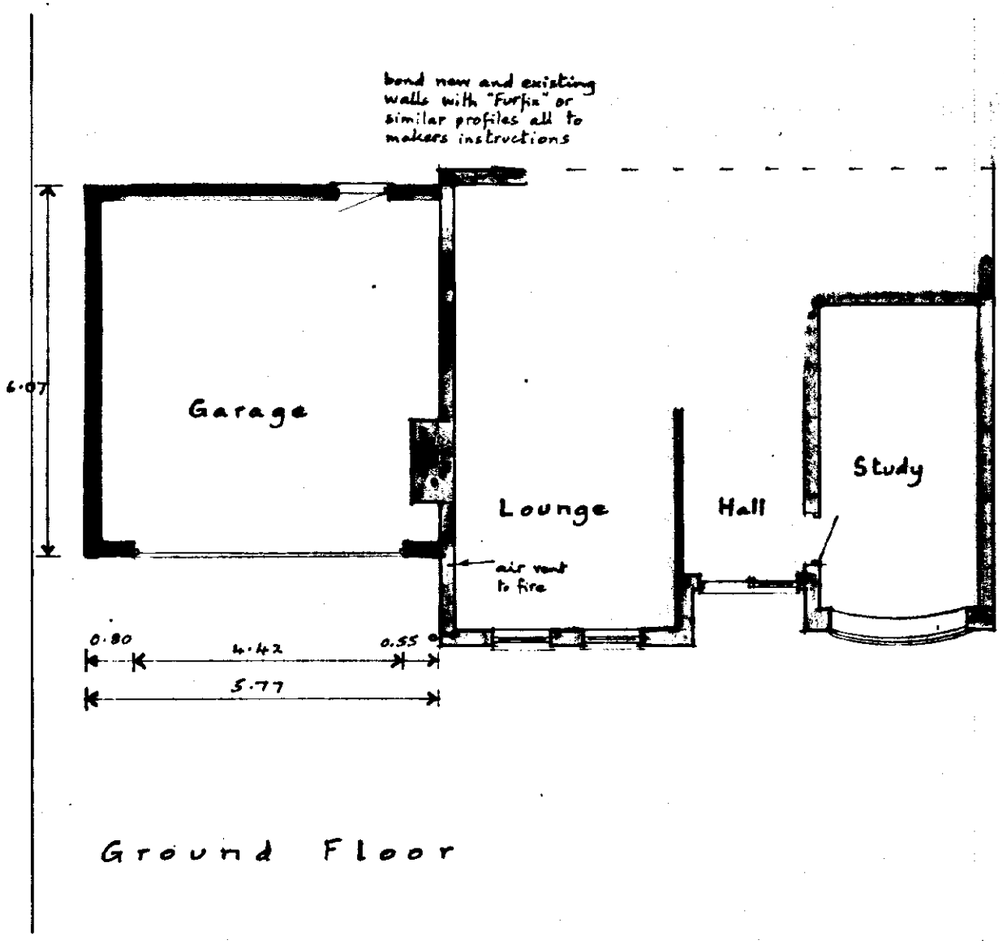

Ground Floor

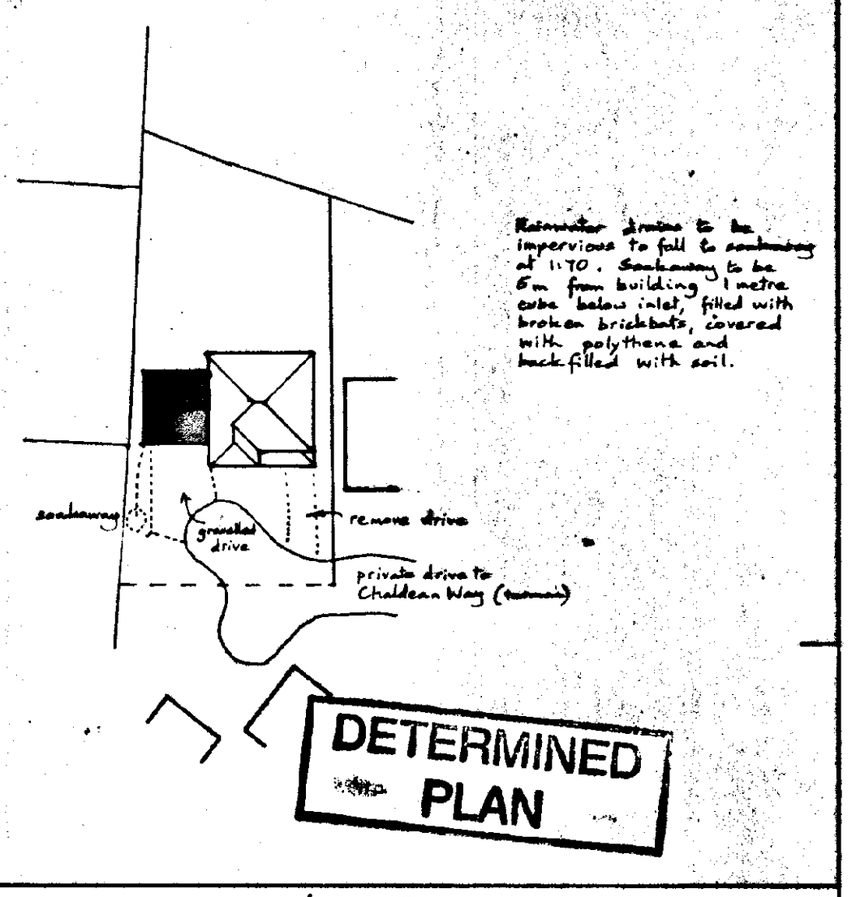

DETERMINED PLAN

Mr. and Mrs. S. Booth,
16, Chaldean Way,
SPALDING,
Extension to house

SOUTH HOLLAND DC HOUSING & PLANNING
-7 DEC 2000
Ref: H16/1130/00

Written dimensions to be used in preference to scaled, and all measurements to be verified by checking on site.

Scale 1:100

Local Authority Ref. Planning

Drawing No. 201124

Building Regulations

Date Nov. 2000

A. ROFFE
BUILDING DESIGN & PLANS
1, Green Lane,
SPALDING, Lincs. PE11 2YB
Tel: 01775-723 680 ©

2141 495T