
Reproduced from the Ordnance Survey Map with permission of the controller of Her Majesty's Stationery Office. Crown Copyright. Licence No: 100040692

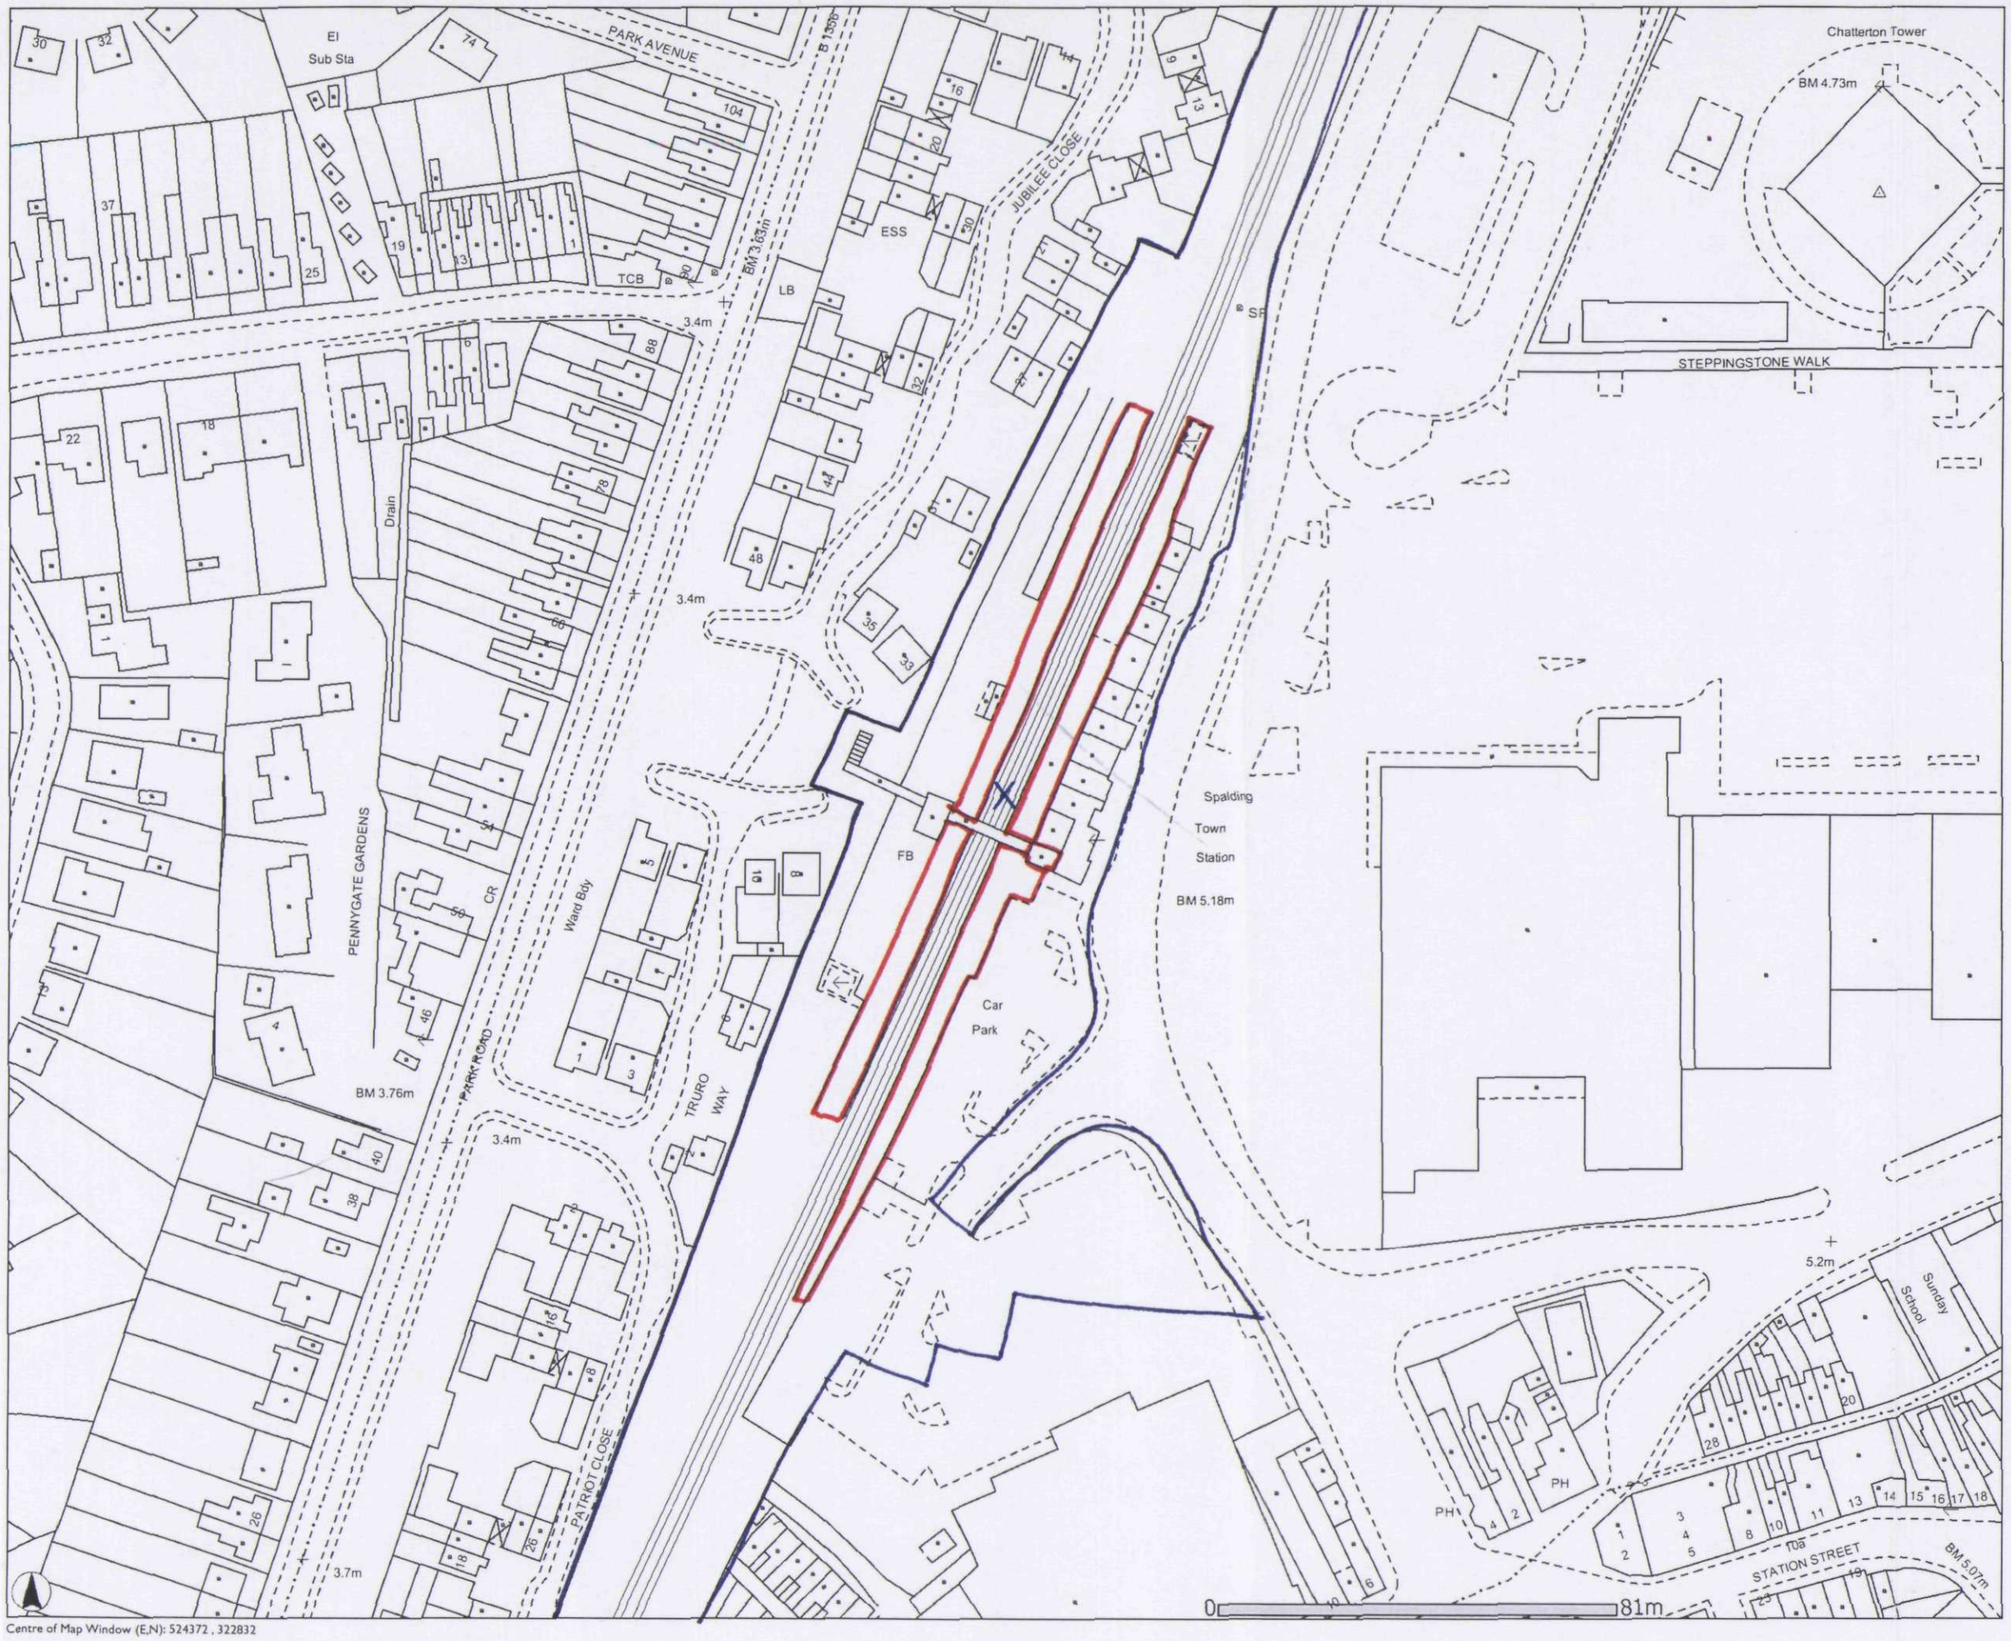

Centre of Map Window (E,N): 524372 , 322832

SHDC
Planning & Development
25 OCT 2004
Ref: 1435/04

DETERMINED PLAN

SPALDING STATION
Location Plan

Plot Scale	1:1250
Plot Date	22/10/2004

Network Rail

Output Created from Marlin GIS – A3 Landscape