

Health and Safety Notes:

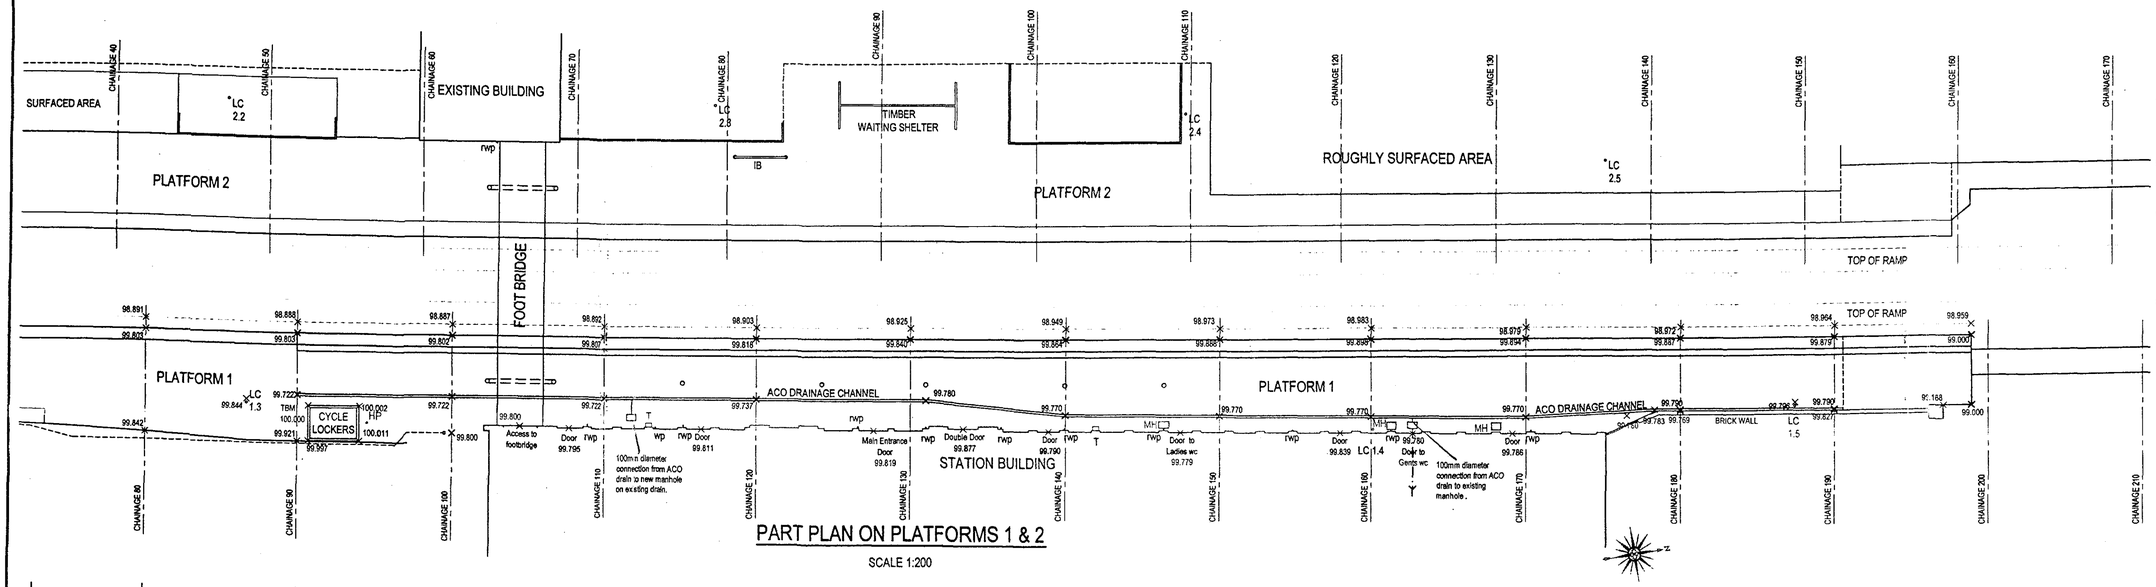

PART PLAN ON PLATFORMS 1 & 2


SCALE 1:200

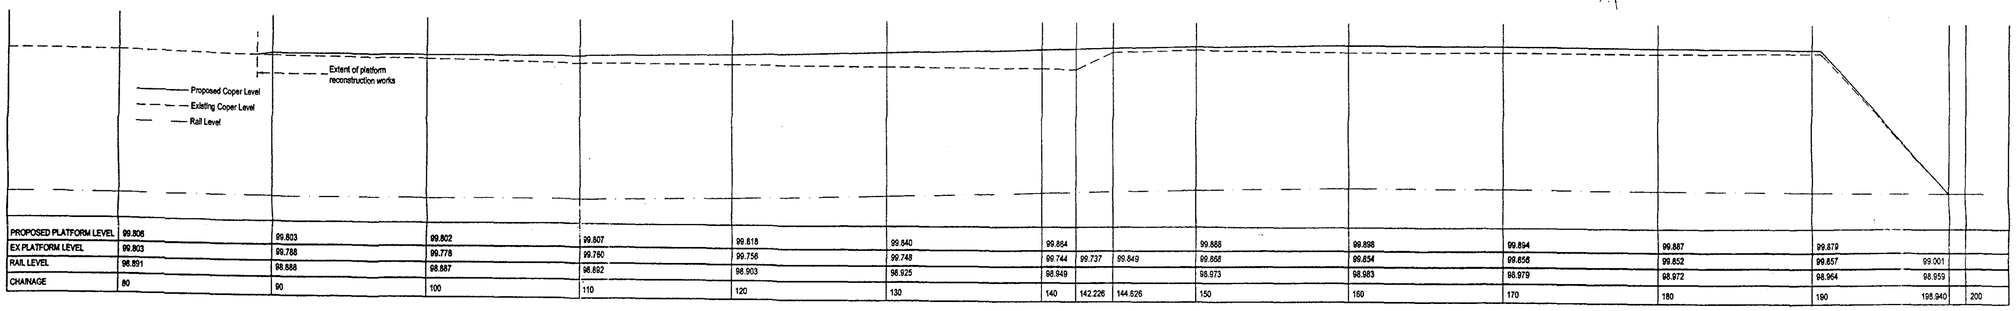

PROPOSED PLATFORM LEVEL	99.806	99.803	99.802	99.807	99.818	99.840	99.864			99.888	99.898	99.894	99.887	99.879		
EX PLATFORM LEVEL	99.803	99.788	99.778	99.760	99.756	99.748	99.744	99.737	99.849	99.868	99.854	99.856	99.852	99.857	99.001	
RAIL LEVEL	98.891	98.888	98.887	98.892	98.903	98.925	98.949			98.973	98.983	98.979	98.972	98.964	98.959	
CHAINAGE	80	90	100	110	120	130	140	142.226	144.626	150	160	170	180	190	198.940	200

LONGITUDINAL SECTION THROUGH PLATFORM 1

SCALE 1:200

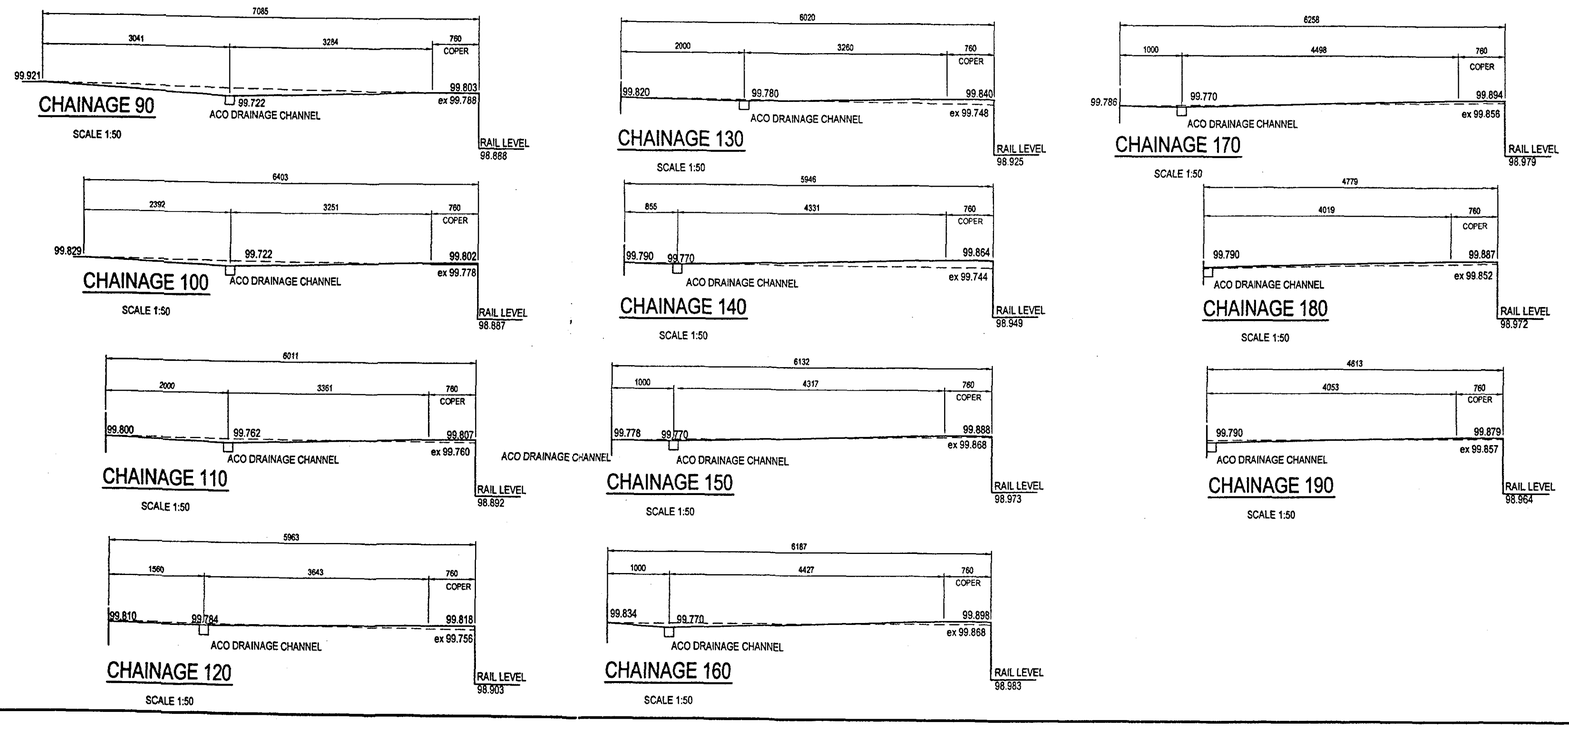

Notes:

1. All working dimensions to be checked on site.
2. Do not scale.
3. Any discrepancies between drawings of different scales, and between drawings and specification where appropriate to be notified to The Engineer for decision.
4. Copyright reserved. This drawing may only be used for The Client and location specified in the title block. It may not be copied or disclosed to any third party without the prior written consent of John Newton and Partners.
5. Prior to any work being commenced on site, The Engineer should be contacted regarding the current status or regulatory technical approval of this drawing.
6. The levels at the face of the platform are dependent upon the results of a gauging survey to be undertaken by others. The effects on the back of platform levels are not expected to be significant.
7. Levels are related to a TBM of 100.000 on the South West corner of the bicycle locker concrete plinth.
8. This drawing is to be read in conjunction with drawings NG6096SPA-01 Existing plan of platforms 1 & 2. NG6096SPA-02 Plan of proposed works.

Spalding station is a grade 2 listed building, the proposed works might require listed building consent

KEY

LC	LAMP COLUMN
IB	INFORMATION BOARD
HP	HELP POINT
RWP	RAINWATER PIPE
WP	WASTE PIPE
T	TELEPHONE POINT
MH	MANHOLE

SHDC
Planning & Development
25 OCT 2004
Ref: 04/35/04

Rev.	Date	Amendment	By	Chk.

Status: FORM B

John Newton & Partners
Consulting Civil, Structural & Environmental Engineers
Woodvale House
Woodvale Road
Brighouse
West Yorkshire HD6 4AB
Tel: (01484) 400691
Fax: (01484) 400696
brighouse@jnpgroup.co.uk
Amersham • Brighouse • Leamington Spa • Sheffield
www.jnpgroup.co.uk
Residential Industrial Commercial Retail Leisure Waste
Education & Health Sewerage Highways Contaminated Land

Client	C. SPENCER LTD.
Job	SPALDING STATION PLATFORM REFURBISHMENT
Title	PLAN AND SECTIONS PLATFORM 1 SHOWING PROPOSED LEVELS AND DRAINAGE
Drawn By	MC
Date	JULY 2004
Eng. Check	MJW
Tech. Check	
Scale	AS SHOWN @ A1

ISO 9001:2000

Drawing No.	Rev.
NG6096/SPA-03	

DETERMINED