
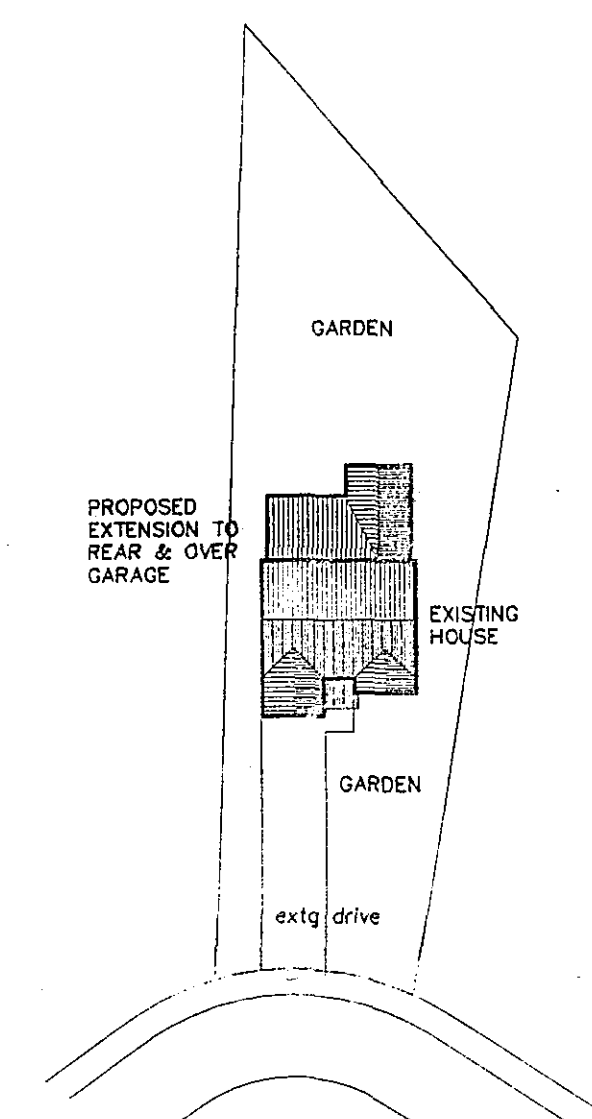
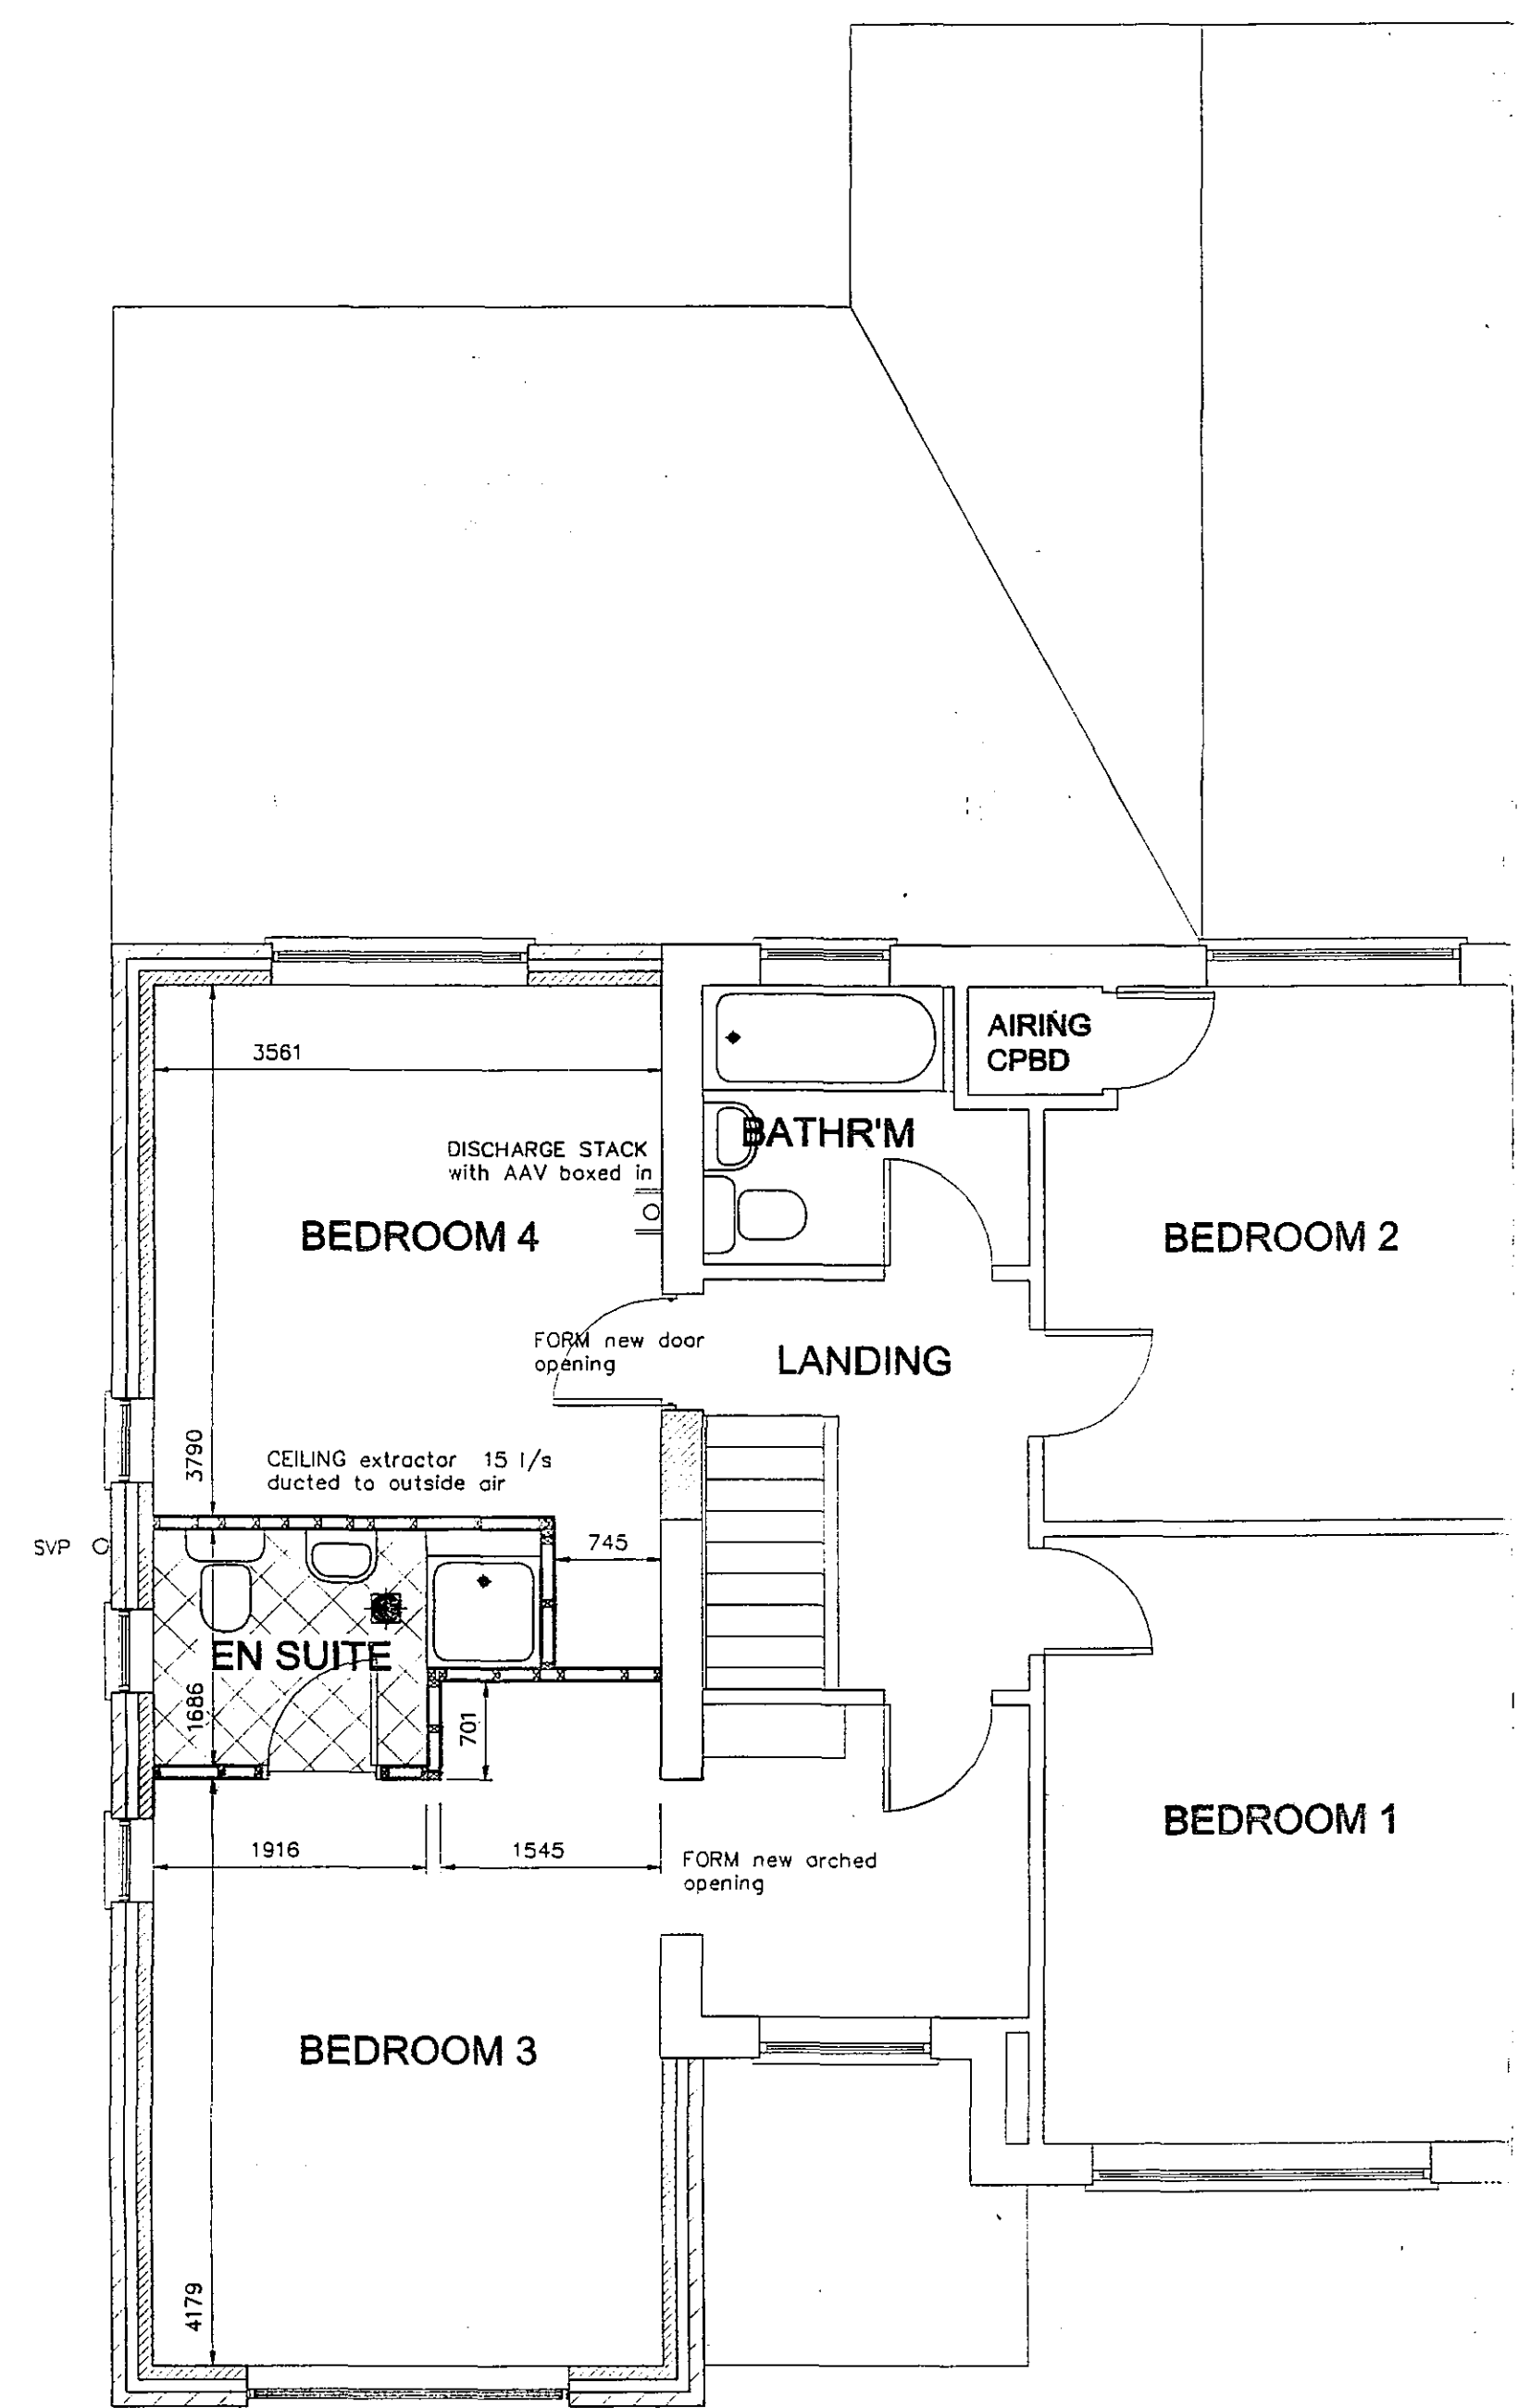
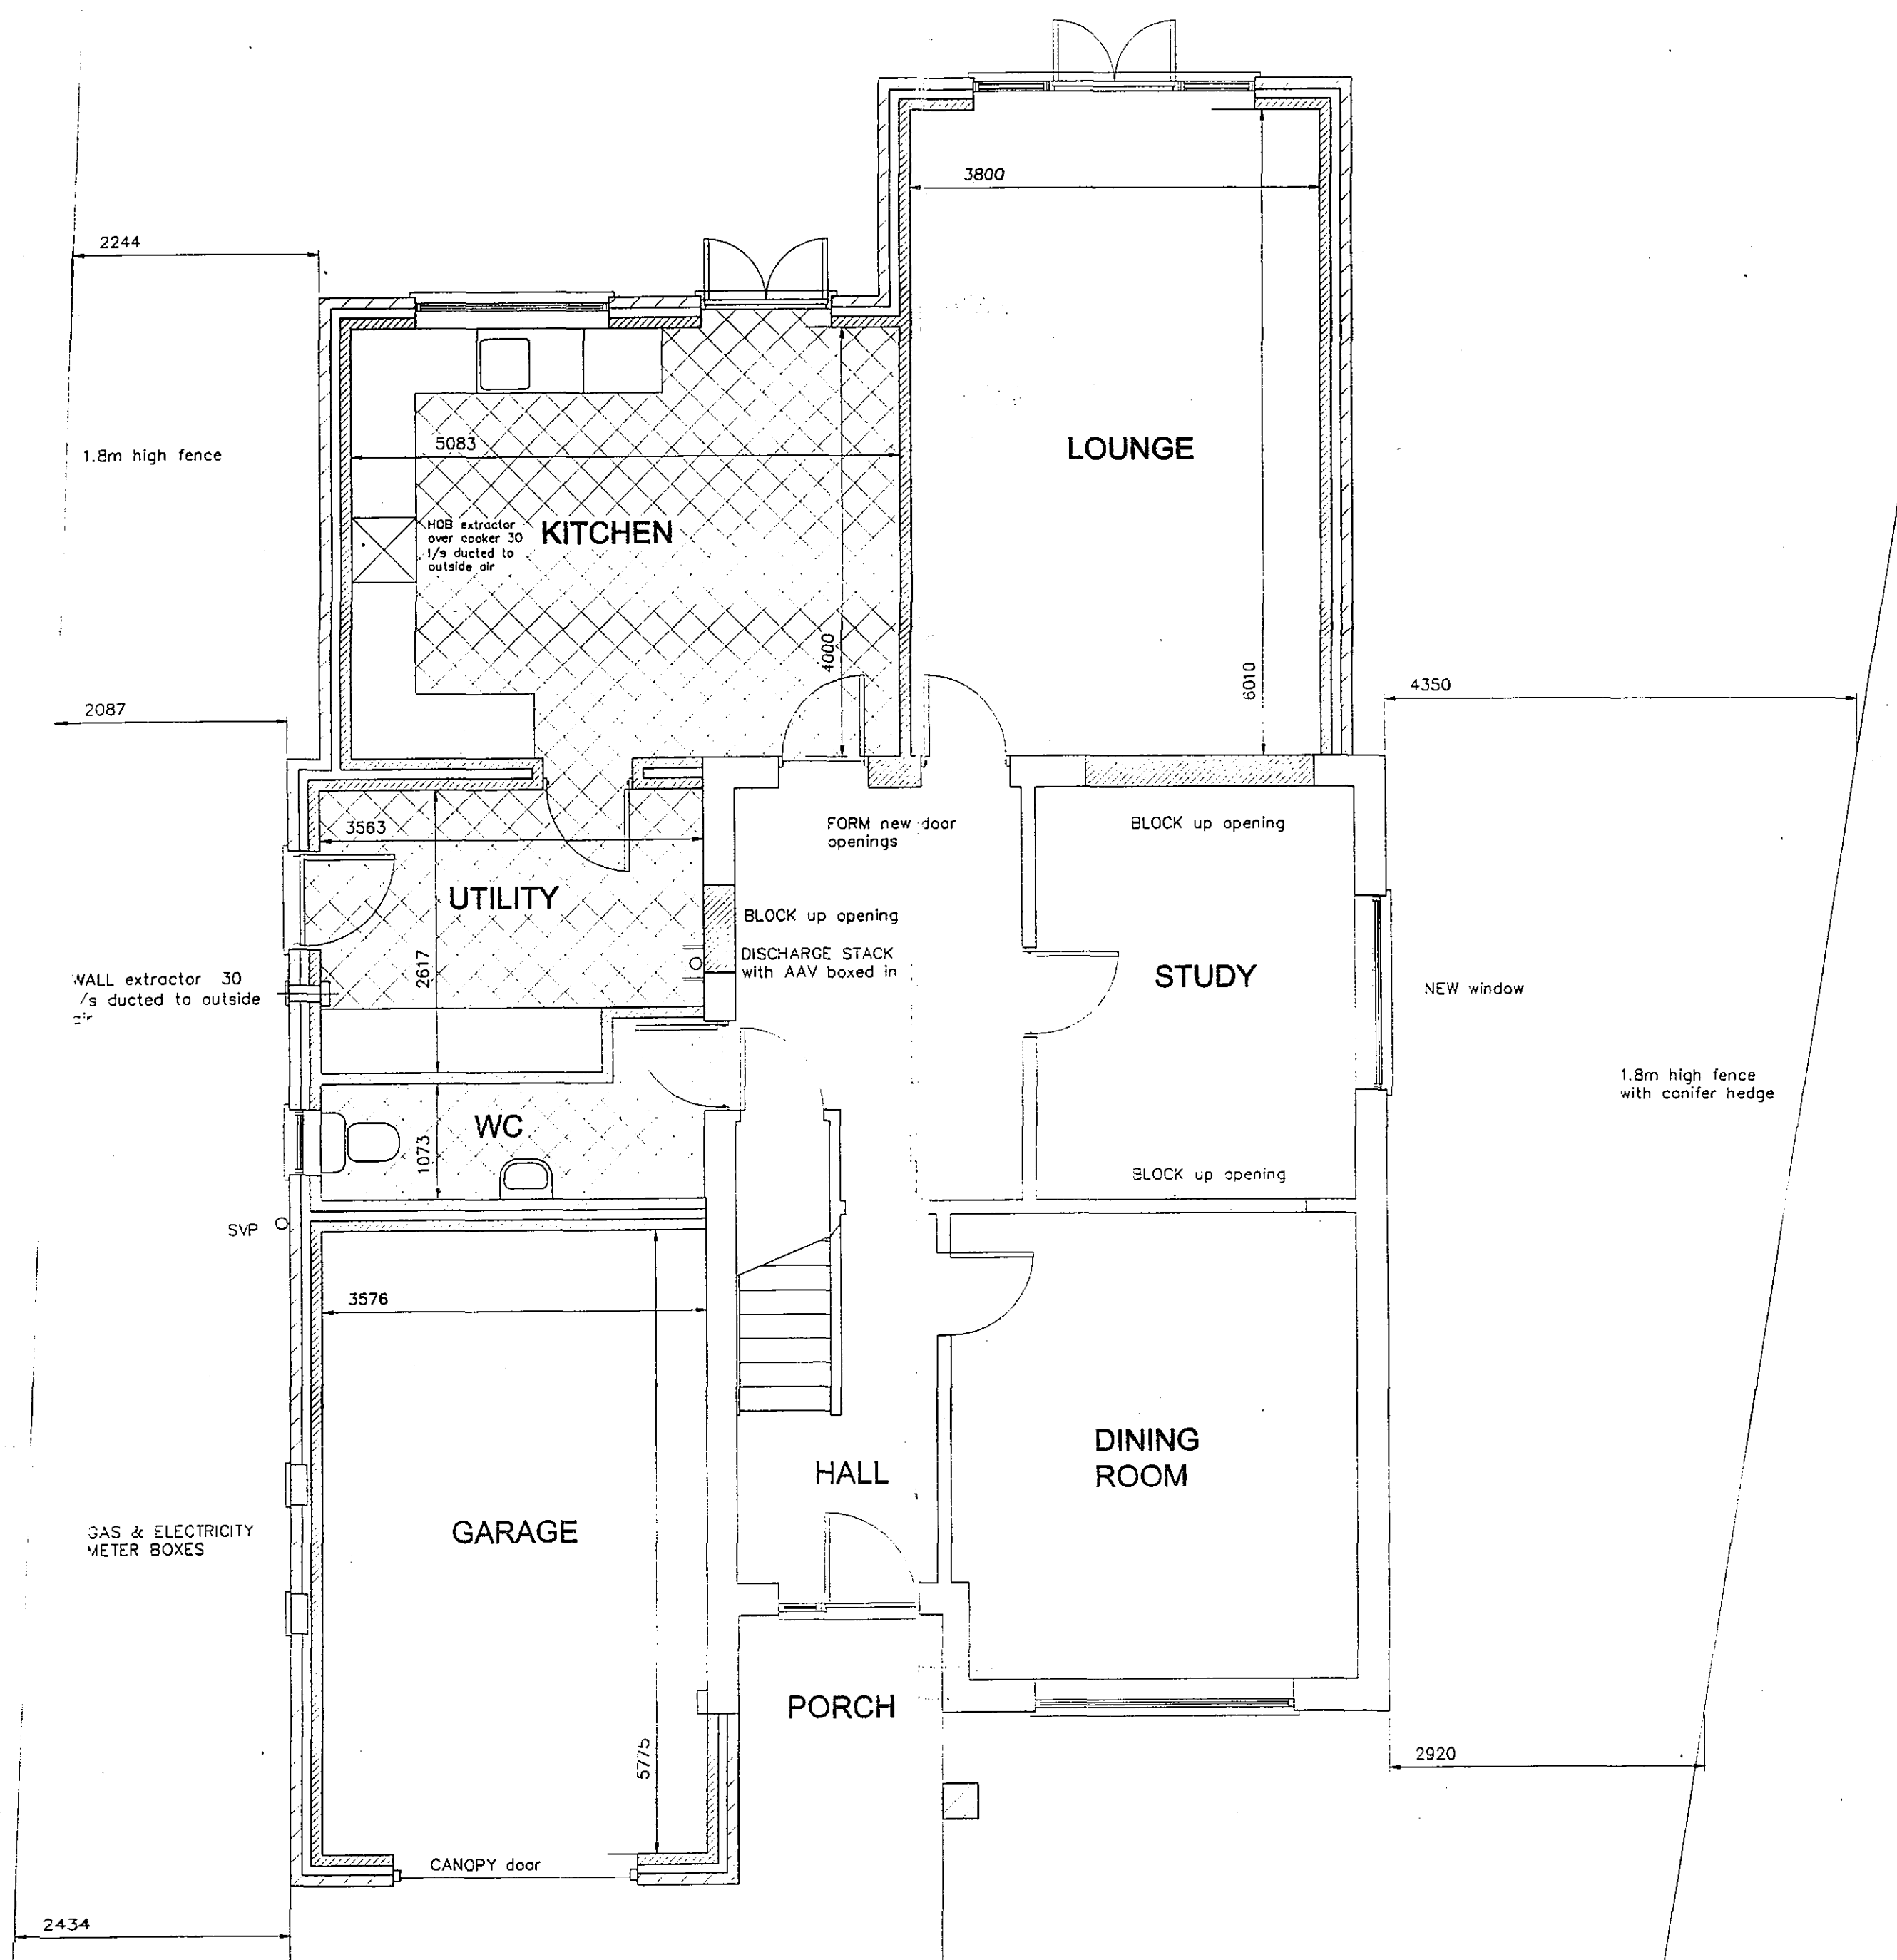


ELEVATIONS

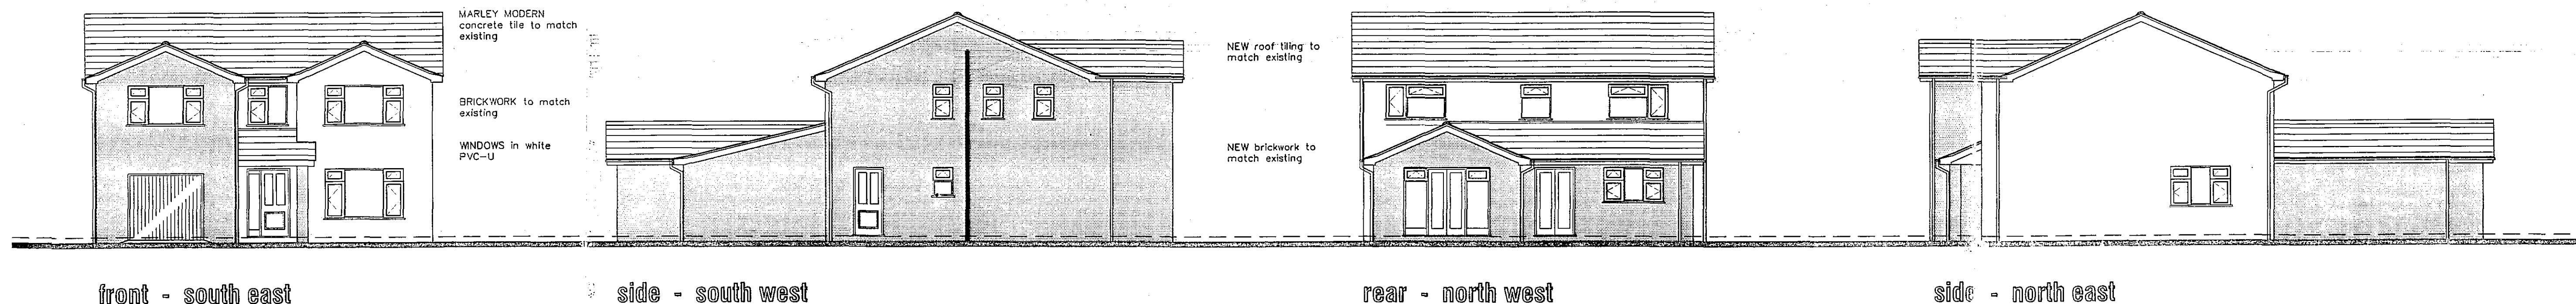

AMENDMENTS
A Aug 05 Detail to windows and doors etc, materials notation

SHDC
Planning & Development
21 OCT 2005
Ref: 1438/05

DETERMINED
PLAN

L. A. Building Design
Architectural and Planning Practice
85 Hannam Boulevard
Spalding
Lincolnshire PE11 1LB
Telephone/Fax: Spalding (01775) 711437

Peter S Lithgow MCOB MRAT

Member of the Chartered Institute of Building and
Member of the British Institute of Architectural Technologists

Project
Proposed Works to Dwelling at
48 Alntree Drive, Spalding
Lincolnshire

client
Ms THOMAS

drawing
Proposed Extension to Dwelling
General Arrangement
SKETCH PROPOSAL

date
June 2006

scale
1:50 1:100 1:500

drawn by
Peter Lithgow

job no
05/04

drawing no
02A