SITE RE-DEVELOPMENT PROPOSAL

PRIVACY - LINE OF SIGHT

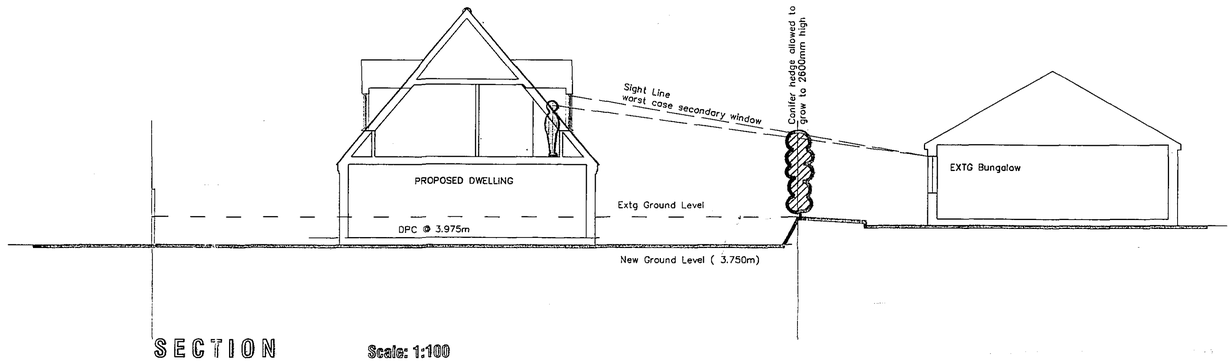

SECTION Scale: 1:100

Black painted wrought mild steel railings
Main railings 900mm high with 75mm square posts 150mm higher

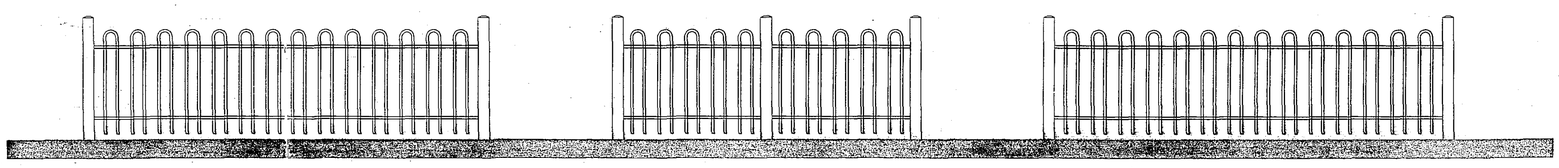

ELEVATION OF METAL RAILINGS Scale: 1:25

SHDC
Planning & Development
2 1 OCT 2005
Ref: 1439/05

L. A. Building Design
Architectural and Surveying Practice
55 Hannam Boulevard
Spalding
Lincolnshire PE11 1LB
Telephone/Fax: Spalding (01775) 711437

Peter S Lithgow MCIOB MCIAT
Member of the Chartered Institute of Building and
Member of the Chartered Institute of Architectural Technologists

project
Proposed Site Re-Development of Car Sales Yard at
165 Winsover Road, Spalding,
Lincolnshire, PE11 1HH

client
INTERCON ASSET PROTECTION LTD

drawing
SIGHT LINES
MEATAL RAILINGS ELEVATION
Planning Drawing

date	scale(s)
October 2005	1:100 1:25
drawn by	checked
Peter Lithgow	PSL
job no	drawing no
03/16	27