SITE RE-DEVELOPMENT PROPOSAL

ELEVATIONS

Scale: 1:100

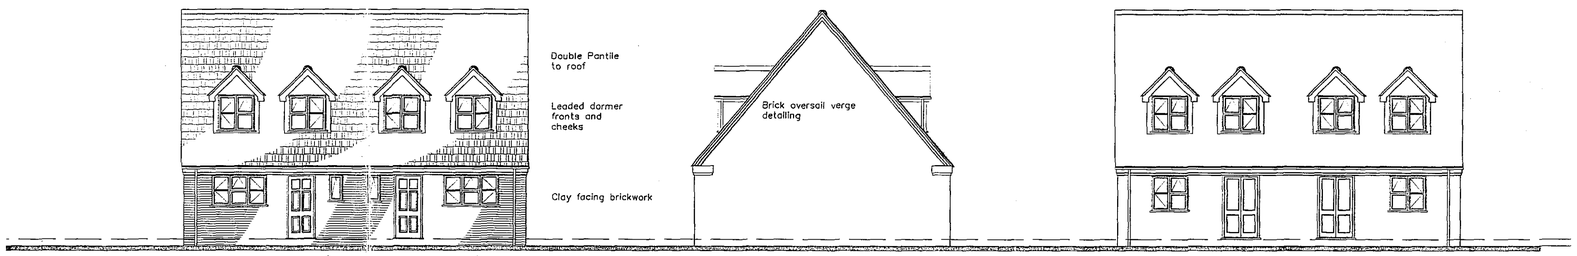

front | typical side | rear

Ground Floor

First Floor

FLOOR LAYOUT PLANS

Scale: 1:50

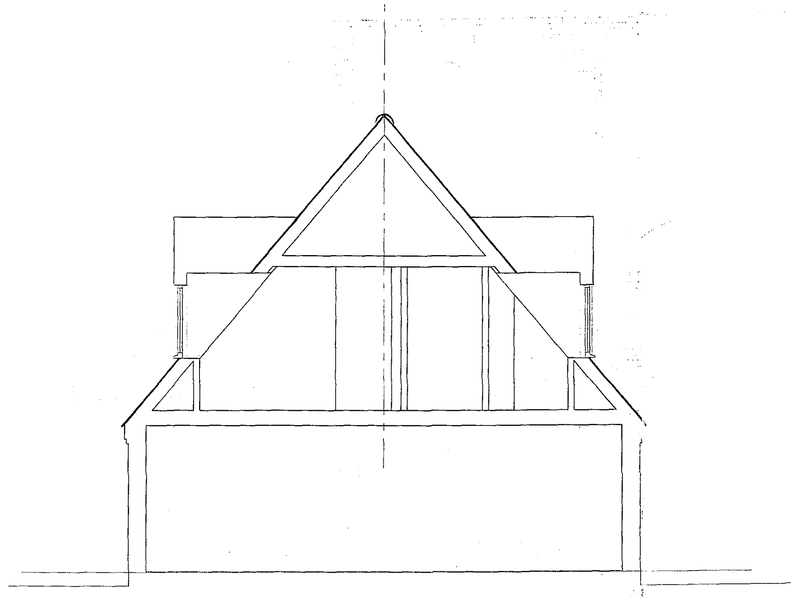

SECTION

Scale: 1:50

AMENDMENTS

A

SHDC
Planning & Development
21 OCT 2005
Ref: 1439/05

L. A. Building Design
Architectural and Surveying Practice
85 Hammond Boulevard
Spalding
Lincolnshire PE11 1UB
Telephone/Fax: Spalding (01775) 711437

Peter S Lithgow MCIOB MCIAT
Member of the Chartered Institute of Building and
Member of the Chartered Institute of Architectural Technologists

project
Proposed Site Re-Development of Car Sales Yard at
165 Winsover Road, Spalding,
Lincolnshire, PE11 1HH

client
INTERCON ASSET PROTECTION LTD

drawing
PLAN AND ELEVATIONS

Planning Drawing

date	scale(s)
October 2005	1:100 1:50
drawn by	checked
Peter Lithgow	PSL
job no	drawing no
03/15	26