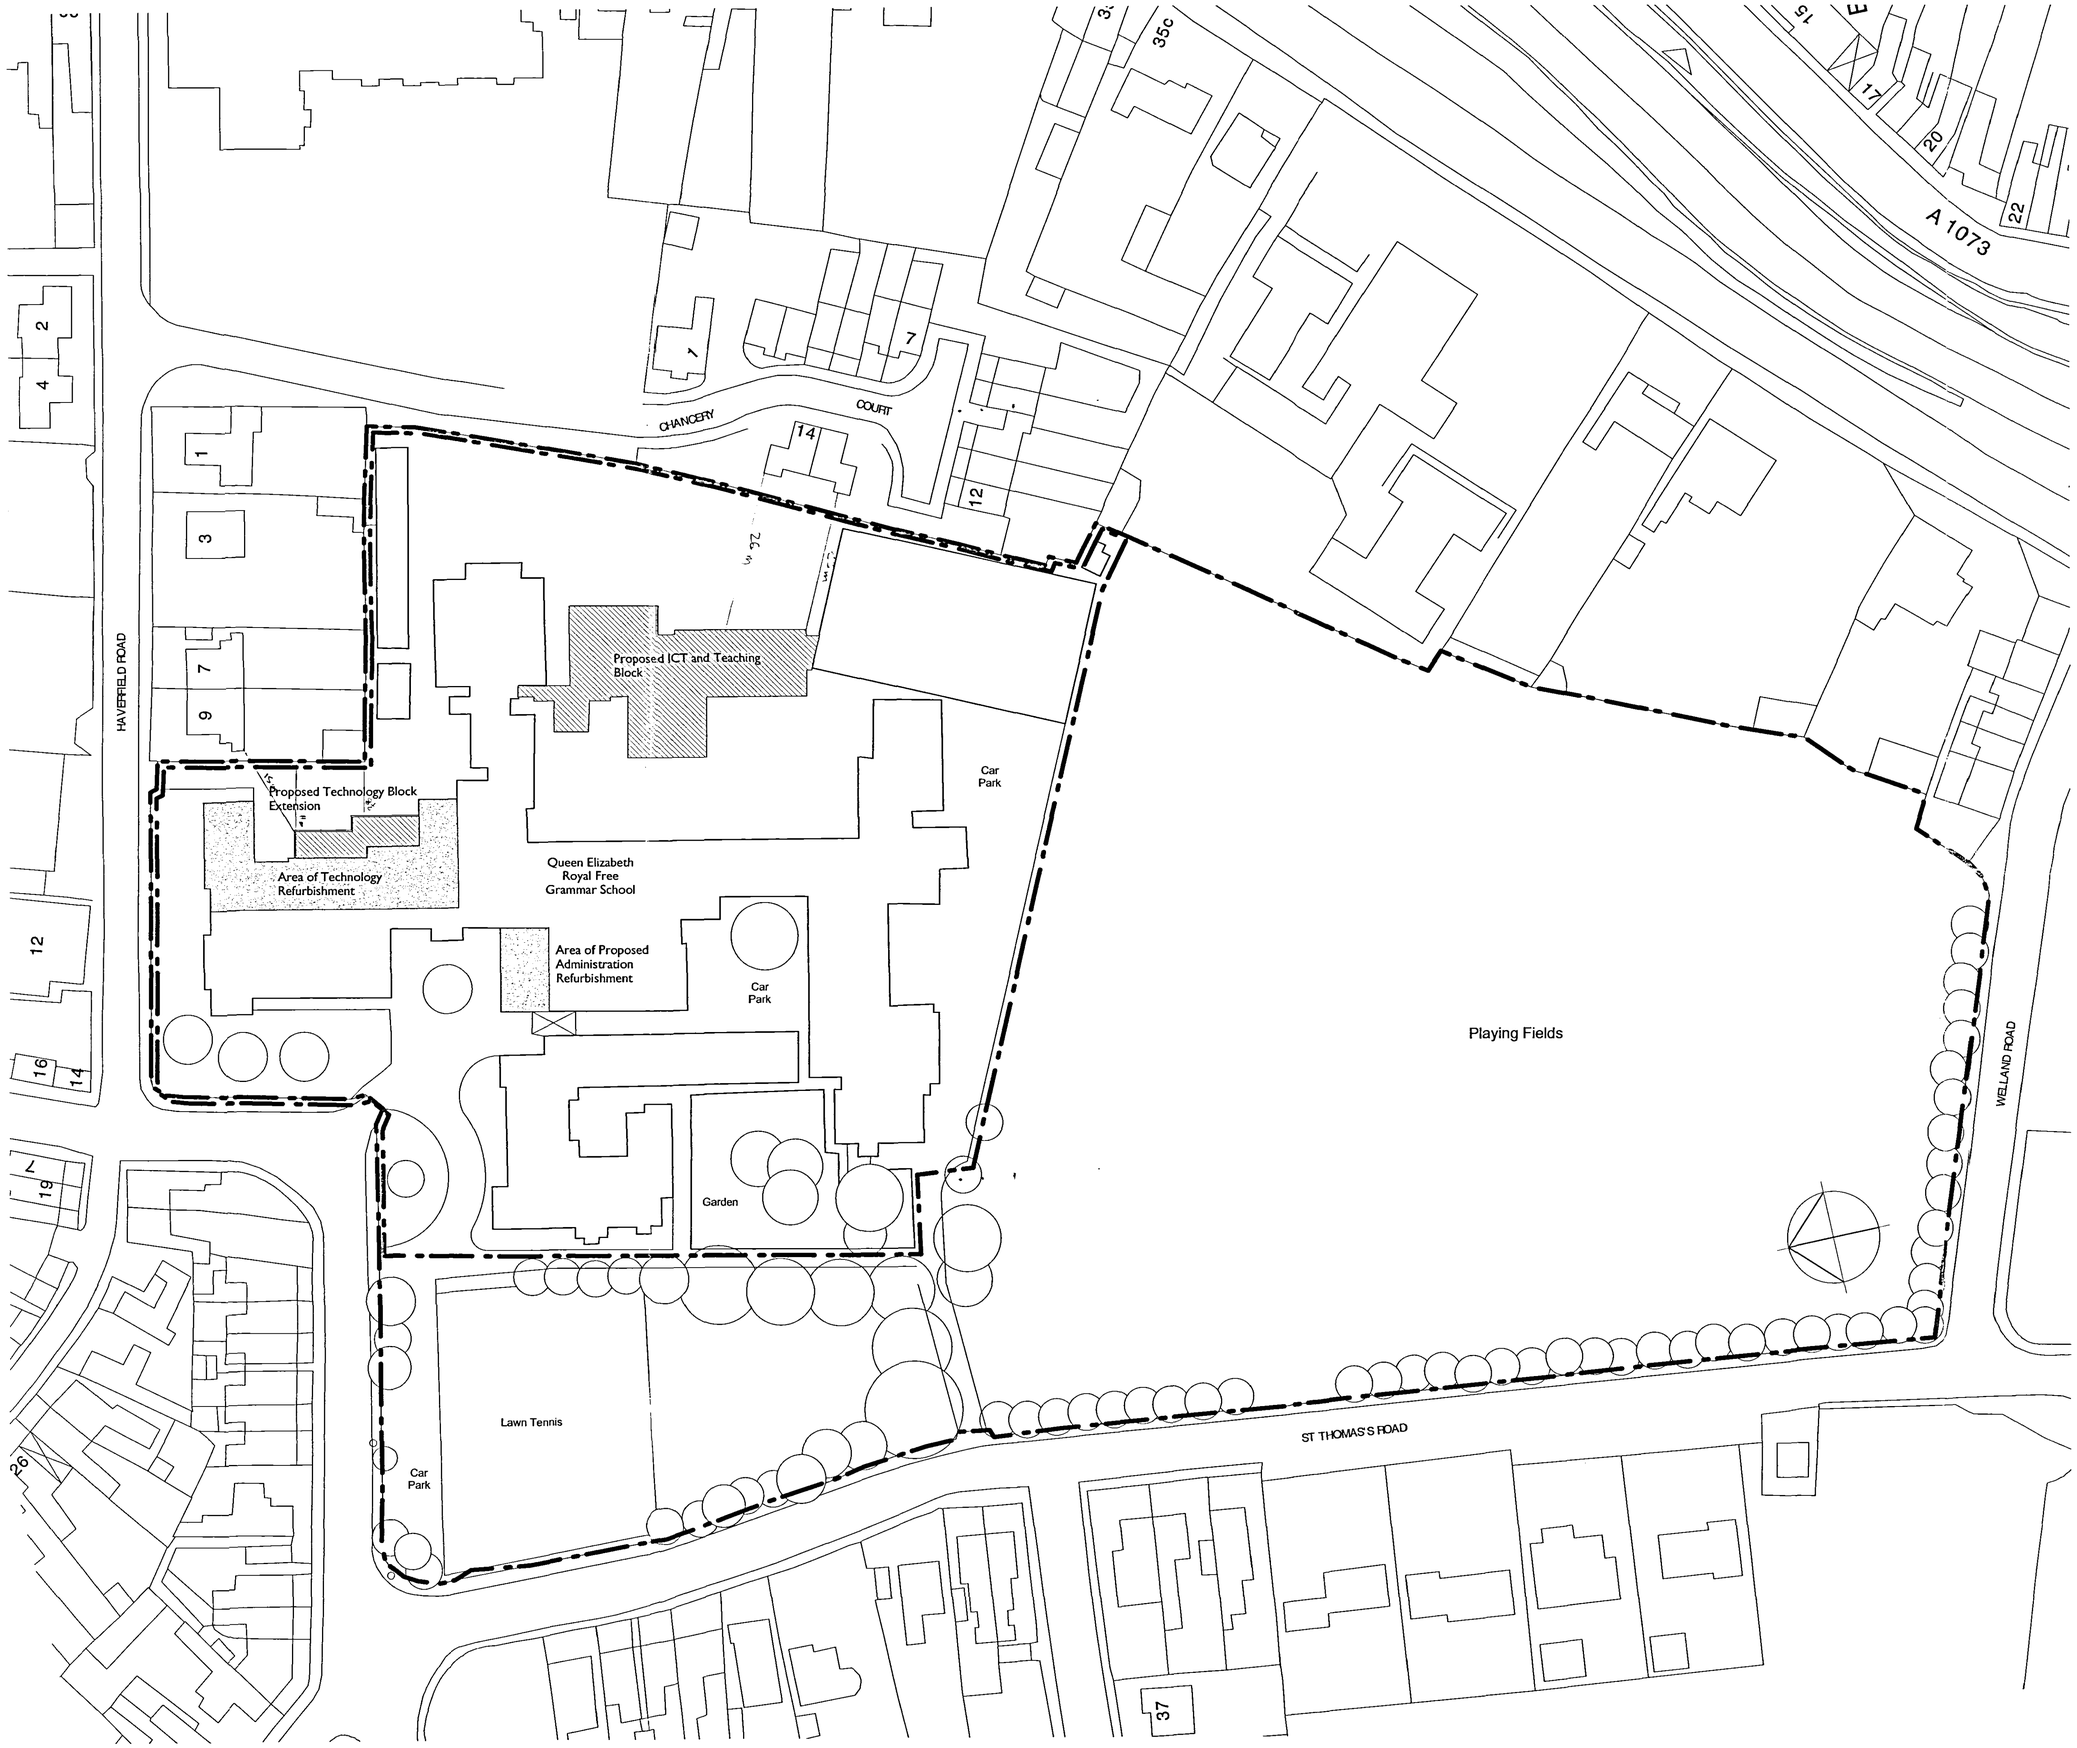


DO NOT SCALE THIS DRAWING USE DIMENSIONS ONLY

VERIFY ALL DIMENSIONS ON SITE BEFORE COMMENCING ANY WORK OR SHOP DRAWINGS

INFORM THE ARCHITECT BEFORE ANY WORK STARTS IF THIS DRAWING EXCEEDS THE QUANTITIES IN ANY WAY

Revision	Date	
A	Jan 2004	Minor Amendments

KEY

- Pedestrian Routes
- Vehicular Routes

DRAWING ISSUE STATUS	REVISION N°	DATE	SIGNED
RISK ASSESSMENT UNDERTAKEN			
PLANNING APPLICATION N° 1	A.	JAN. 04	MSS.
PLANNING APPLICATION N° 2			
PLANNING CONSENT			
LISTED BLDG APPLICATION			
LISTED BLDG CONSENT			
DAC APPROVAL			
BLDG CONTROL APPLICATION			
BLDG CONTROL APPROVAL			
TENDER DOCUMENT			
CONTRACT DOCUMENT			

Planning & Conservation
28 JAN 2004
Ref 1448/03
DETERMINED PLAN
AMENDED PLAN

CLIENT
Queen Elizabeth Royal Free Grammar School

PROJECT
Master Plan

TITLE
Proposed Site Layout

SCALE
1:500

DATE
17.07.2002

DRAWN
mss/hjc

JOB N°
02.052

DRAWING N°
43A

Acanthus Clews architects
The Old Swan
Great Bourton • Banbury
Oxfordshire • OX17 1QR
Tel: 01295 758101
Fax: 01295 750387
architects@acanthusclews.co.uk
www.acanthusclews.co.uk

©