

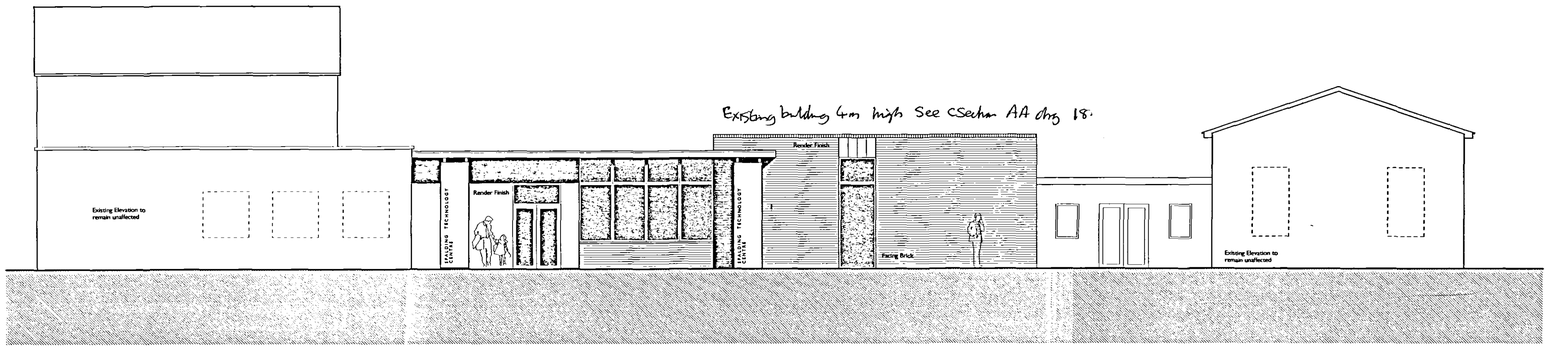


PROPOSED SOUTH WEST ELEVATION

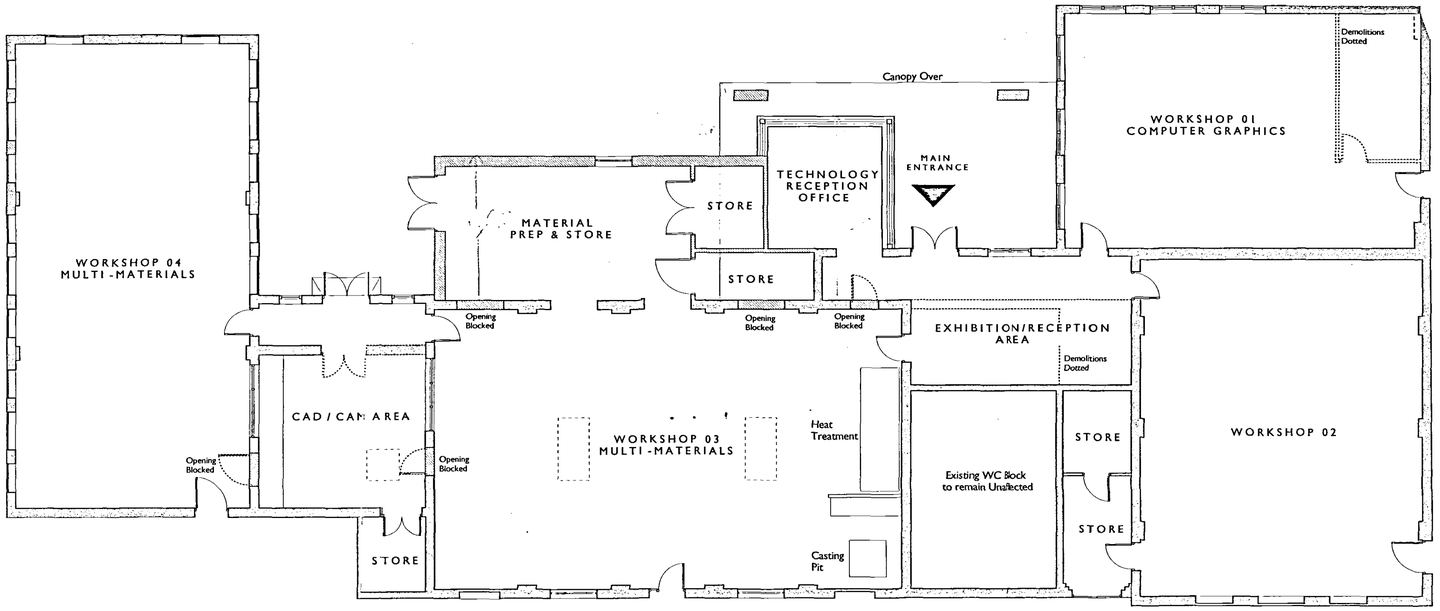

GROUND FLOOR LAYOUT 1:100

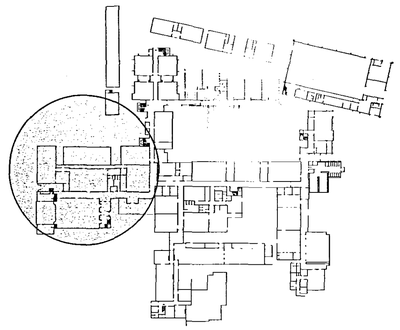

DO NOT SCALE THIS DRAWING USE DIMENSIONS ONLY

VERIFY ALL DIMENSIONS ON SITE BEFORE COMMENCING ANY WORK OR SHOP DRAWINGS

INFORM THE ARCHITECT BEFORE ANY WORK STARTS IF THIS DRAWING EXCEEDS THE QUANTITIES IN ANY WAY

Revision	Date	
A	Sept 2003	Client Amendments
B	Sept 2003	Elevation Added
C	Jan 2004	Minor Amendments

DRAWING ISSUE STATUS	REVISION N°	DATE	SIGNED
RISK ASSESSMENT UNDERTAKEN			
PLANNING APPLICATION N° 1	C	Jan 04	MSS
PLANNING APPLICATION N° 2			
PLANNING CONSENT			
LISTED BLDG APPLICATION			
LISTED BLDG CONSENT			
DAC APPROVAL			
BLDG CONTROL APPLICATION			
BLDG CONTROL APPROVAL			
TENDER DOCUMENT			
CONTRACT DOCUMENT			

SHDC
28 JAN 2004
1445/03
DETERMINED PLAN

CLIENT
Queen Elizabeth Royal Free Grammar School

PROJECT
Master Plan

TITLE
Proposed Technology Refurbishment Alternative Layout

SCALE
1:100

DATE
Sept 2003

DRAWN
mss

JOB N°
02.052

DRAWING N°
42C

Acanthus Clews architects
The Old Swan
Great Bourton • Banbury
Oxfordshire • OX17 1QR
Tel: 01295 758101
Fax: 01295 750387
architects@acanthusclews.co.uk
www.acanthusclews.co.uk

©