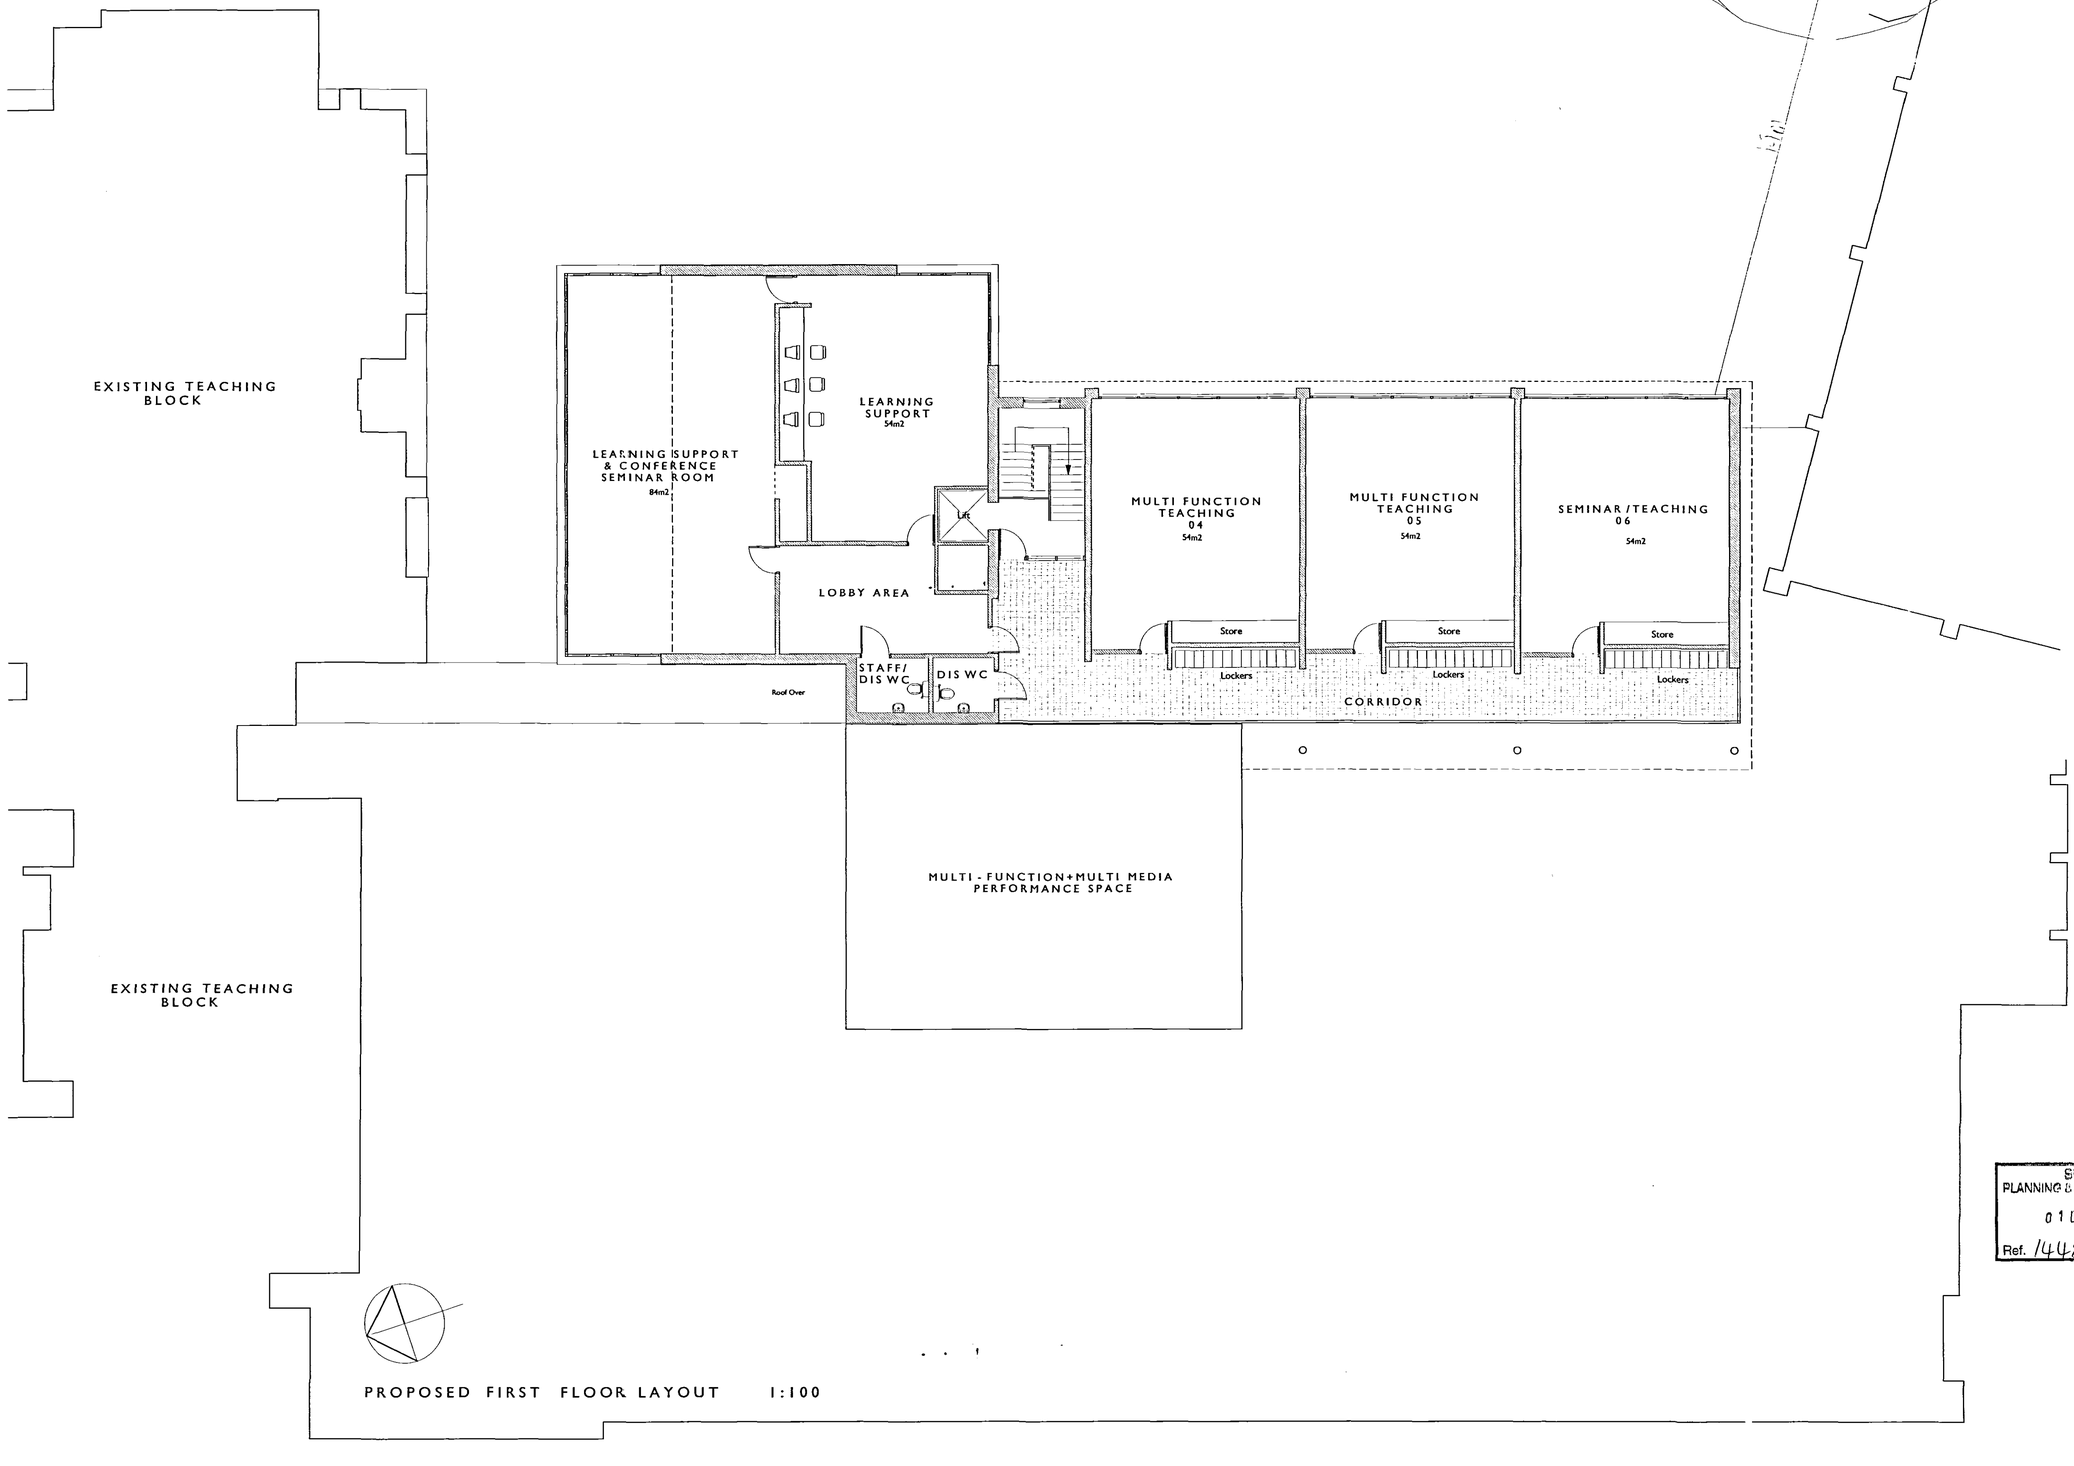



PROPOSED FIRST FLOOR LAYOUT 1:100

DO NOT SCALE THIS DRAWING USE DIMENSIONS ONLY

VERIFY ALL DIMENSIONS ON SITE BEFORE COMMENCING ANY WORK OR SHOP DRAWINGS

INFORM THE ARCHITECT BEFORE ANY WORK STARTS IF THIS DRAWING EXCEEDS THE QUANTITIES IN ANY WAY

Revision	Date	
A	Aug 2003	Hatch added, openings added
B	Sept 2003	WC Areas added
C	Sept 2003	Minor Amendments

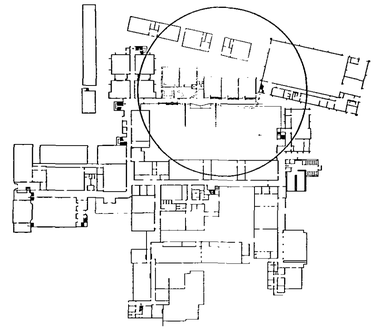

DRAWING ISSUE STATUS	REVISION N°	DATE	SIGNED
RISK ASSESSMENT UNDERTAKEN			
PLANNING APPLICATION N° 1	C	Nov. 03	MSS
PLANNING APPLICATION N° 2			
PLANNING CONSENT			
LISTED BLDG APPLICATION			
LISTED BLDG CONSENT			
DAC APPROVAL			
BLDG CONTROL APPLICATION			
BLDG CONTROL APPROVAL			
TENDER DOCUMENT			
CONTRACT DOCUMENT			

DETERMINED PLAN

SHDC PLANNING & DEVELOPMENT 01 DEC 2003 Ref. 1448/03

CLIENT
Queen Elizabeth Royal Free Grammar School

PROJECT
Master Plan

TITLE
Proposed ICT Technology Block
Proposed First Floor Layout Option02

SCALE 1:100

DATE Aug 2003 DRAWN mss

JOB N° 02.052 DRAWING N° 40C

Acanthus Clews architects
The Old Swan
Great Bourton • Banbury
Oxfordshire • OX17 1QR
Tel: 01295 758101
Fax: 01295 750387
architects@acanthusclews.co.uk
www.acanthusclews.co.uk

©