
DO NOT SCALE THIS DRAWING USE DIMENSIONS ONLY


VERIFY ALL DIMENSIONS ON SITE BEFORE COMMENCING ANY WORK OR SHOP DRAWINGS

INFORM THE ARCHITECT BEFORE ANY WORK STARTS IF THIS DRAWING EXCEEDS THE QUANTITIES IN ANY WAY


Revision Date

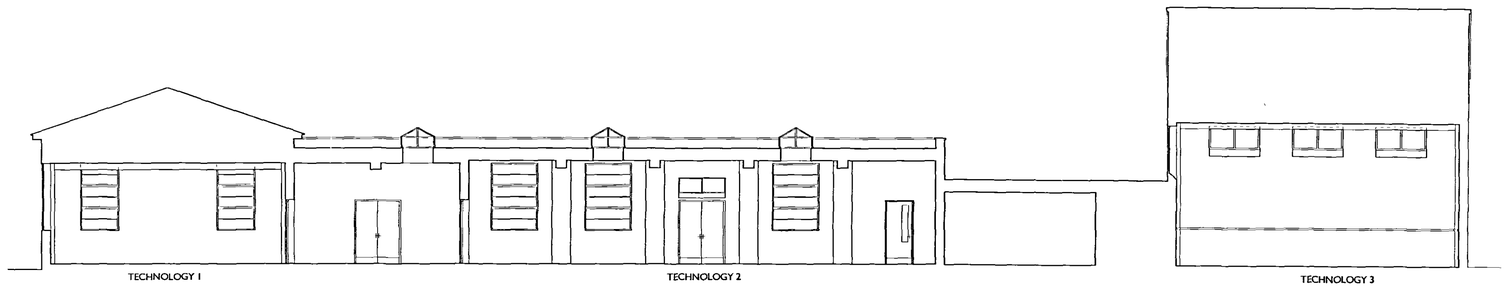



SECTION A-A

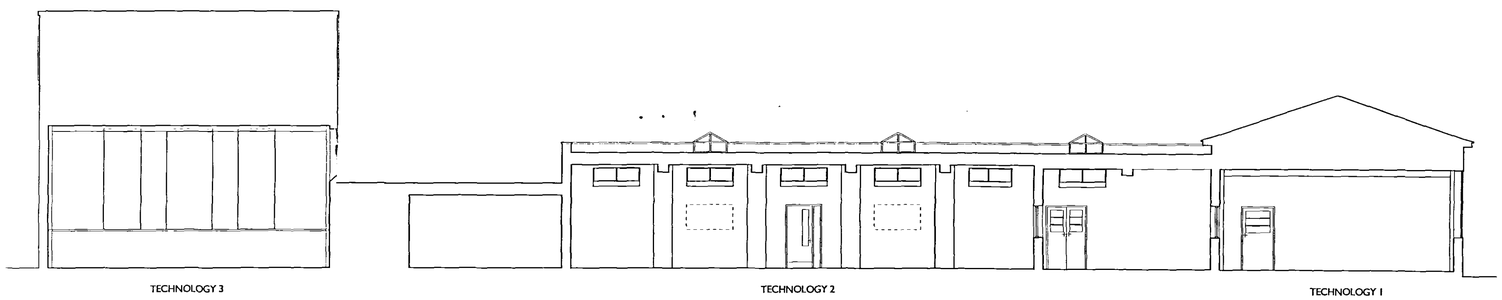


SECTION B-B

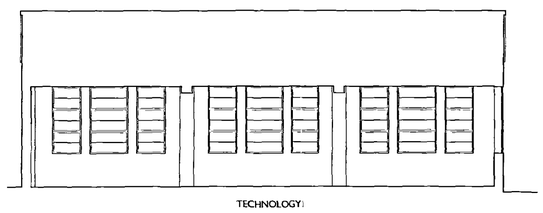


SECTION C-C

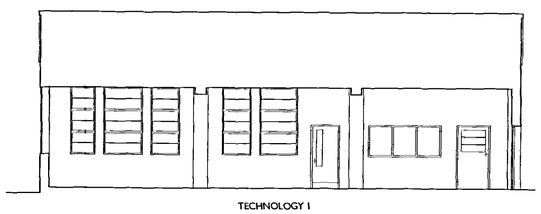


SECTON D-D

| DRAWING ISSUE STATUS | REVISION N° | DATE | SIGNED |
|---|---|---|---|
| RISK ASSESSMENT UNDERTAKEN | | | |
| PLANNING APPLICATION N° 1 | | Nov.03 | MHS |
| PLANNING APPLICATION N° 2 | | | |
| PLANNING CONSENT | | | |
| LISTED BLDG APPLICATION | | | |
| LISTED BLDG CONSENT | | | |
| DAC APPROVAL | | | |
| BLDG CONTROL APPLICATION | | | |
| BLDG CONTROL APPROVAL | | | |
| *TENDER DOCUMENT* | | | |
| CONTRACT DOCUMENT | | | |

DETERMINED PLAN

B+CC PLANNING & DEVELOPMENT 01 DEC 2003 Ref 1448/03

CLIENT
Queen Elizabeth Royal Free Grammar School

PROJECT
Master Plan

TITLE
Technology and I.T. 1
Existing
Sections A-A, B-B, C-C and D-D

SCALE
1:100

DATE
20.05.03

DRAWN
fdb

JOB N°
02.052

DRAWING N°
18

Acanthus Clews architects
The Old Swan
Great Bourton • Banbury
Oxfordshire • OX17 1QR
Tel: 01295 758101
Fax: 01295 750387
architects@acanthusclews.co.uk
www.acanthusclews.co.uk

©