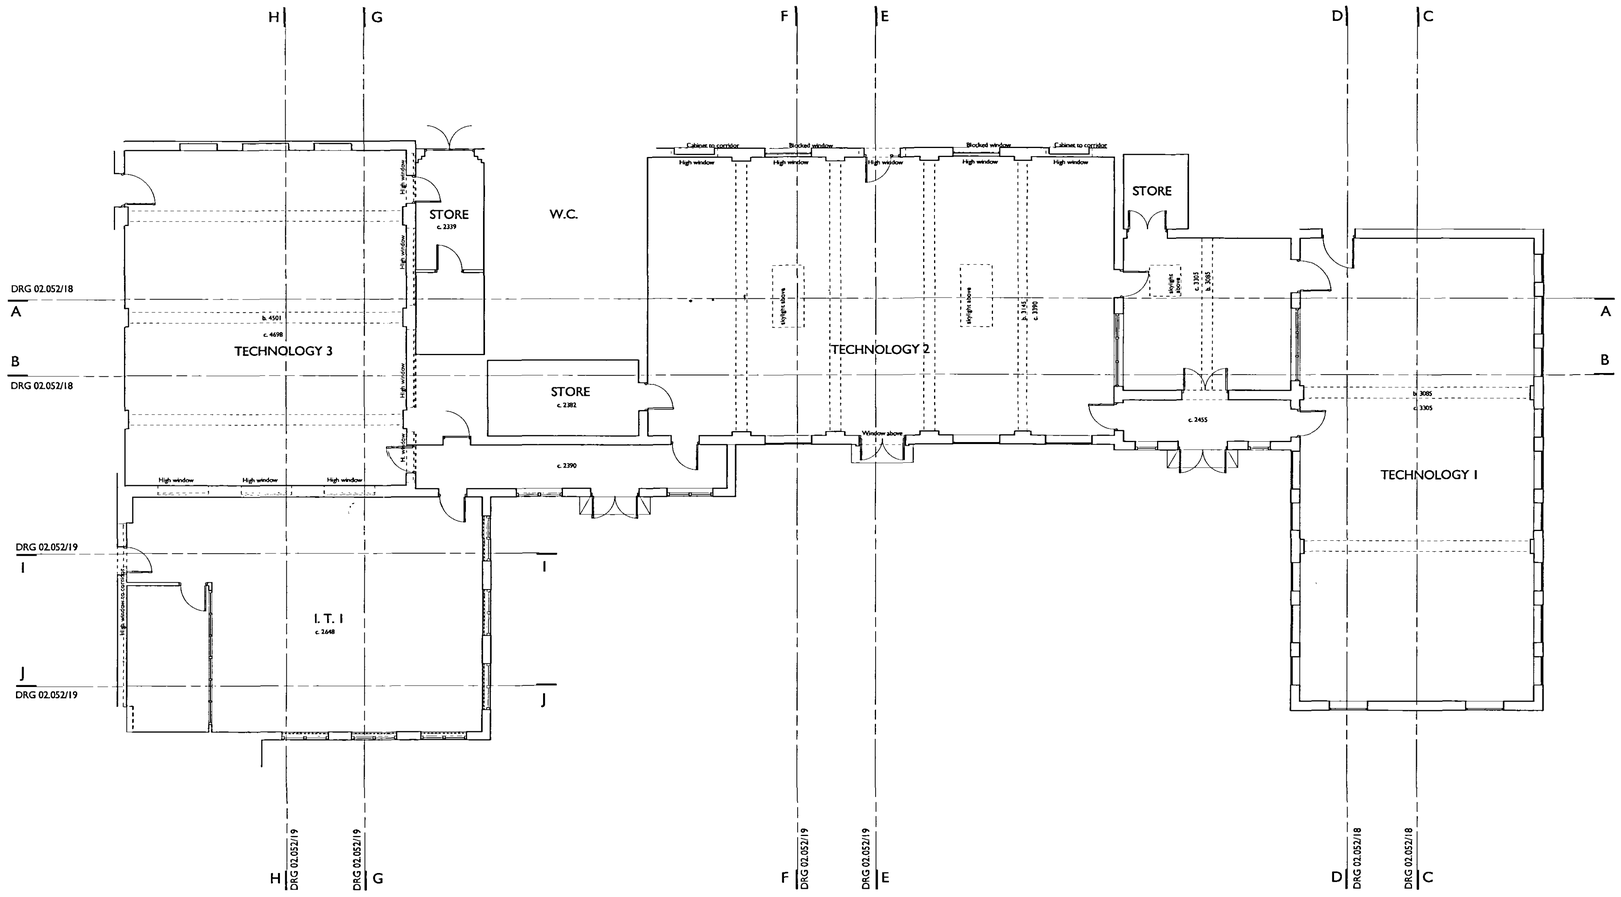


DO NOT SCALE THIS DRAWING USE DIMENSIONS ONLY

VERIFY ALL DIMENSIONS ON SITE BEFORE COMMENCING ANY WORK OR SHOP DRAWINGS

INFORM THE ARCHITECT BEFORE ANY WORK STARTS IF THIS DRAWING EXCEEDS THE QUANTITIES IN ANY WAY

Revision Date

DRAWING ISSUE STATUS	REVISION N°	DATE	SIGNED
RISK ASSESSMENT UNDERTAKEN			
PLANNING APPLICATION N° 1		Nov 03	MSS.
PLANNING APPLICATION N° 2			
PLANNING CONSENT			
LISTED BLDG APPLICATION			
LISTED BLDG CONSENT			
DAC APPROVAL			
BLDG CONTROL APPLICATION			
BLDG CONTROL APPROVAL			
TENDER DOCUMENT			
CONTRACT DOCUMENT			

DETERMINED PLAN

PLANNING & DEVELOPMENT
01 DEC 2003
Ref 1448/03

CLIENT
Queen Elizabeth Royal Free Grammar School

PROJECT
Master Plan

TITLE
Technology and I.T. 1 Existing Plan

SCALE
1:100

DATE
20.05.03

DRAWN
fdb

JOB N°
02.052

DRAWING N°
17

Acanthus Clews architects
The Old Swan
Great Bourton • Banbury
Oxfordshire • OX17 1QR
Tel: 01295 758101
Fax: 01295 750387
architects@acanthusclews.co.uk
www.acanthusclews.co.uk

©