






1

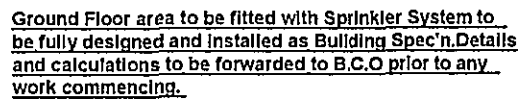

Scale 1:50

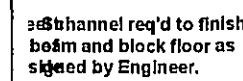

Scale 1:50

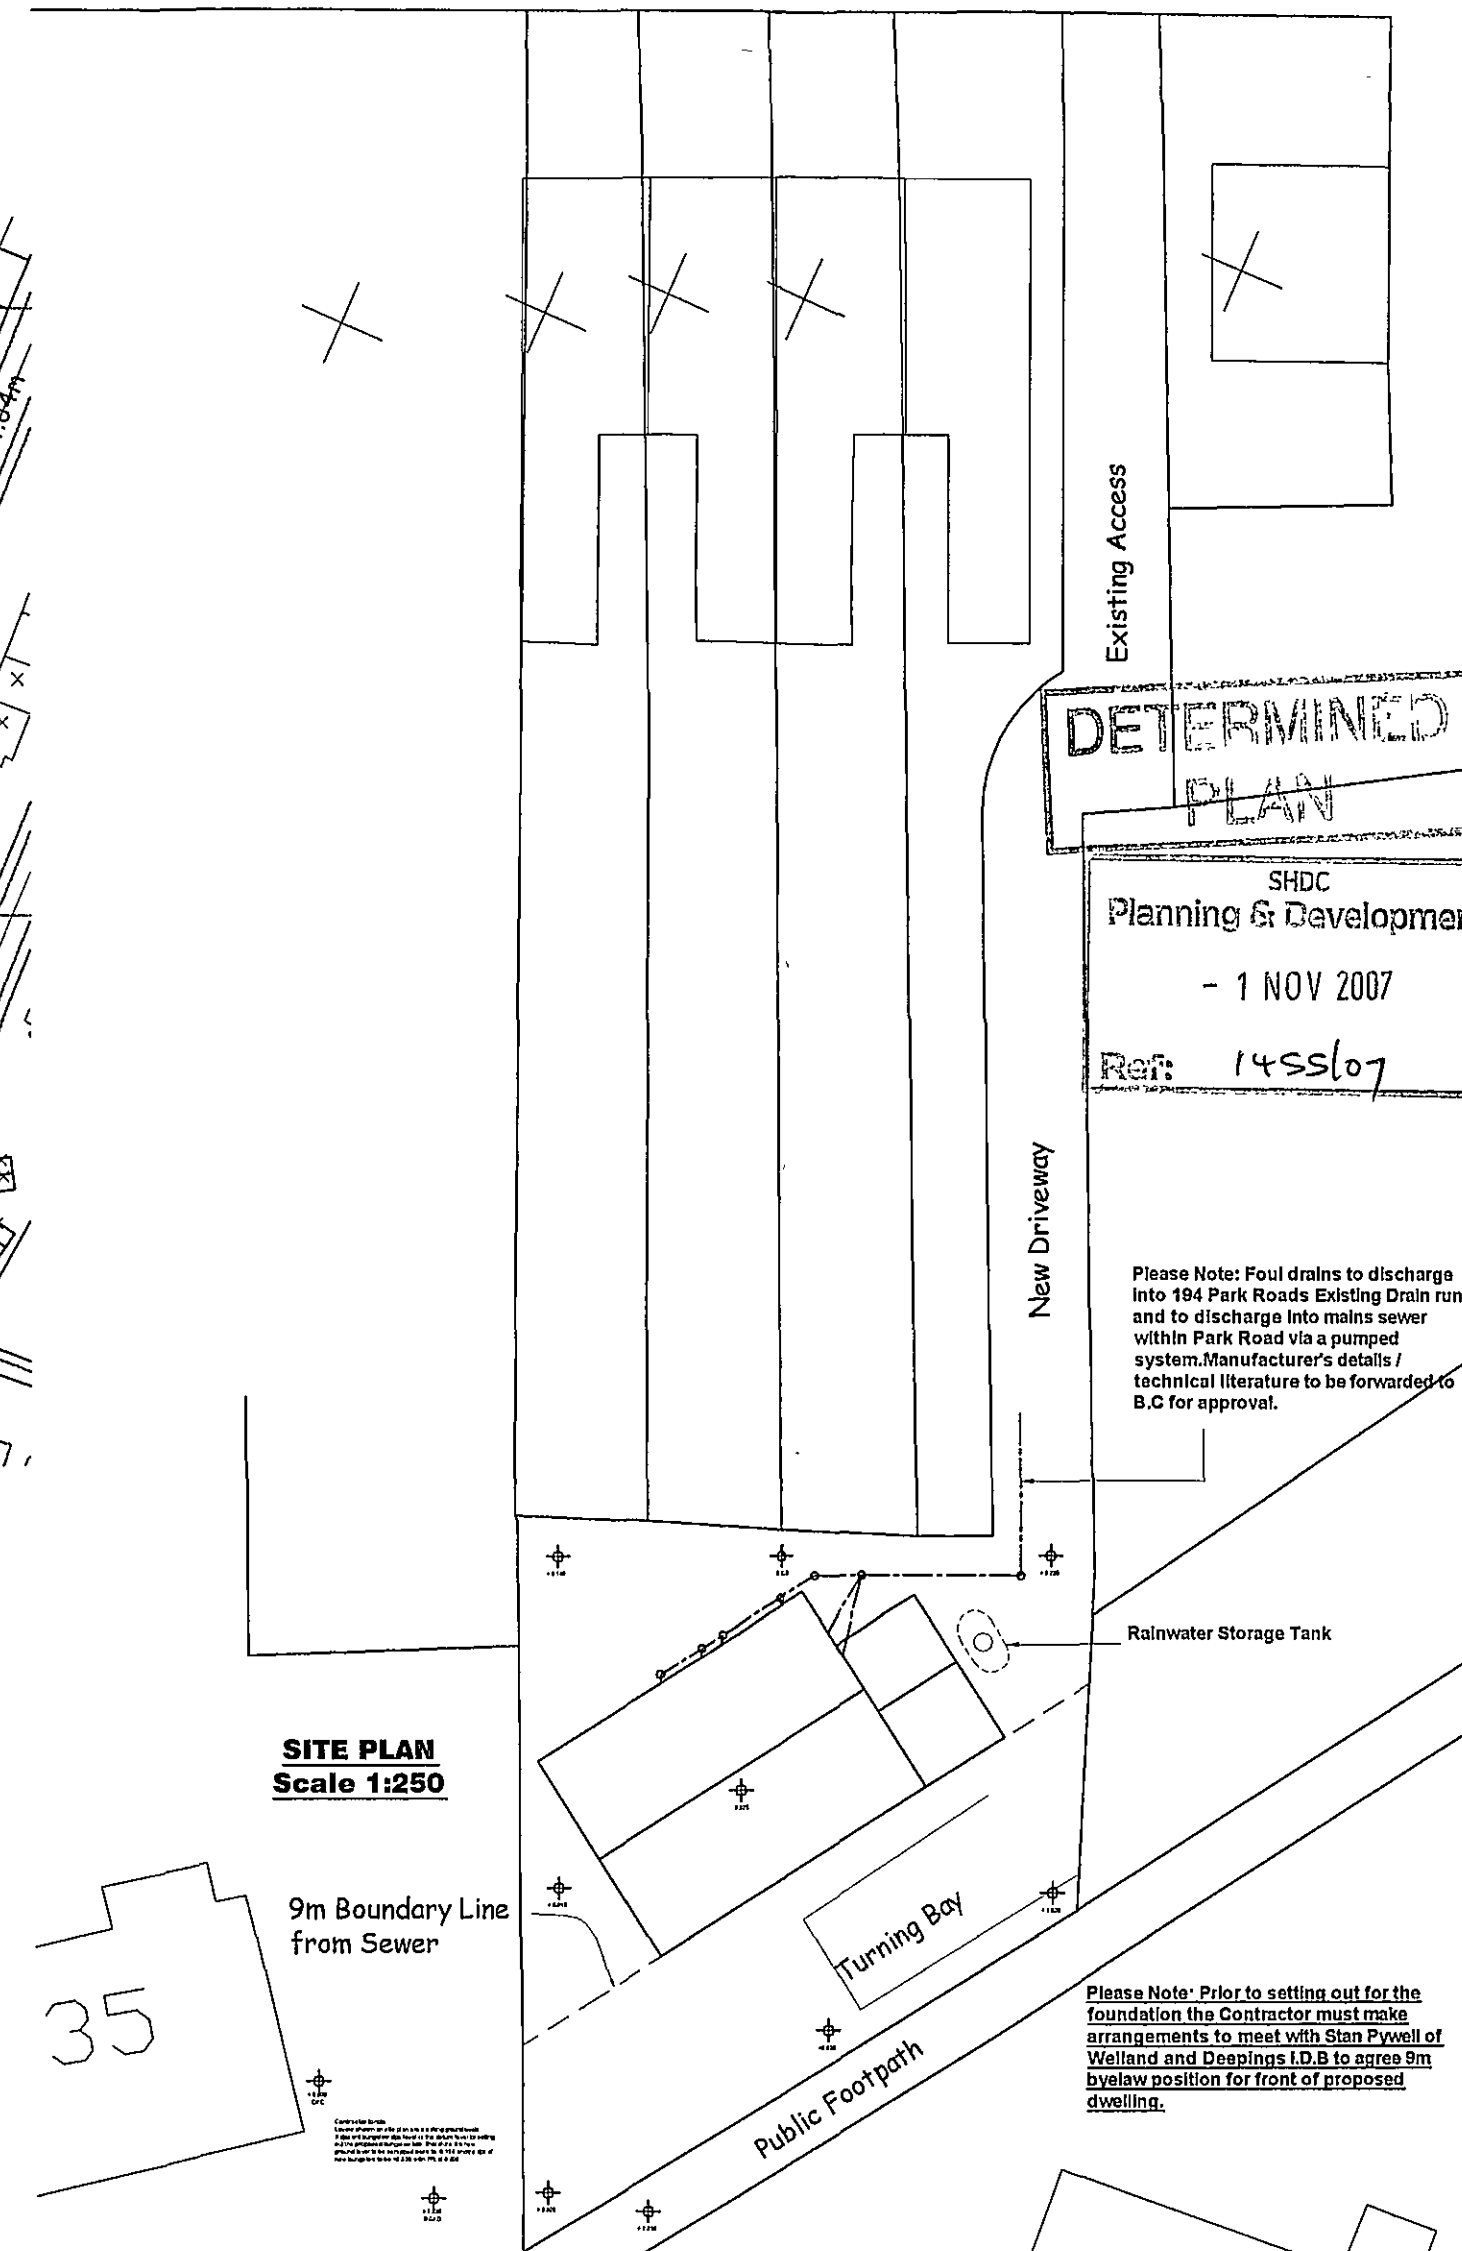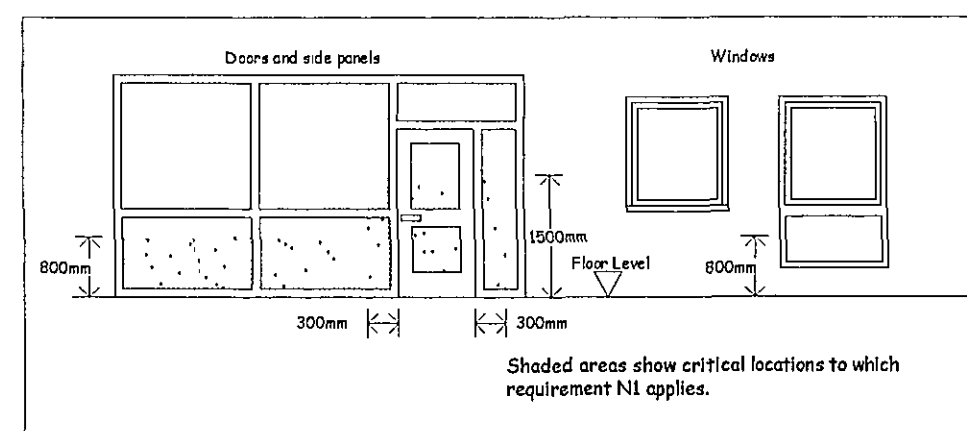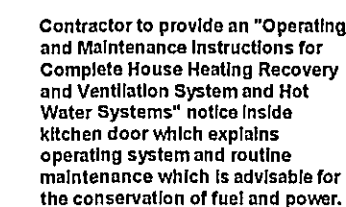

<u>Door Code</u>	<u>Door Size</u>
D1	838 x 1981mm
D2	838 x 1981mm
D3	838 x 1981mm
D4	838 x 1981mm
D5	838 x 1981mm
D6	838 x 1981mm
D7	762 x 1981mm
D8	762 x 1981mm
D9	762 x 1981mm

Site :
Proposed Detached Dwelling
Land to rear of 194 Park Road

Drawing No:
943 - 01 "H"