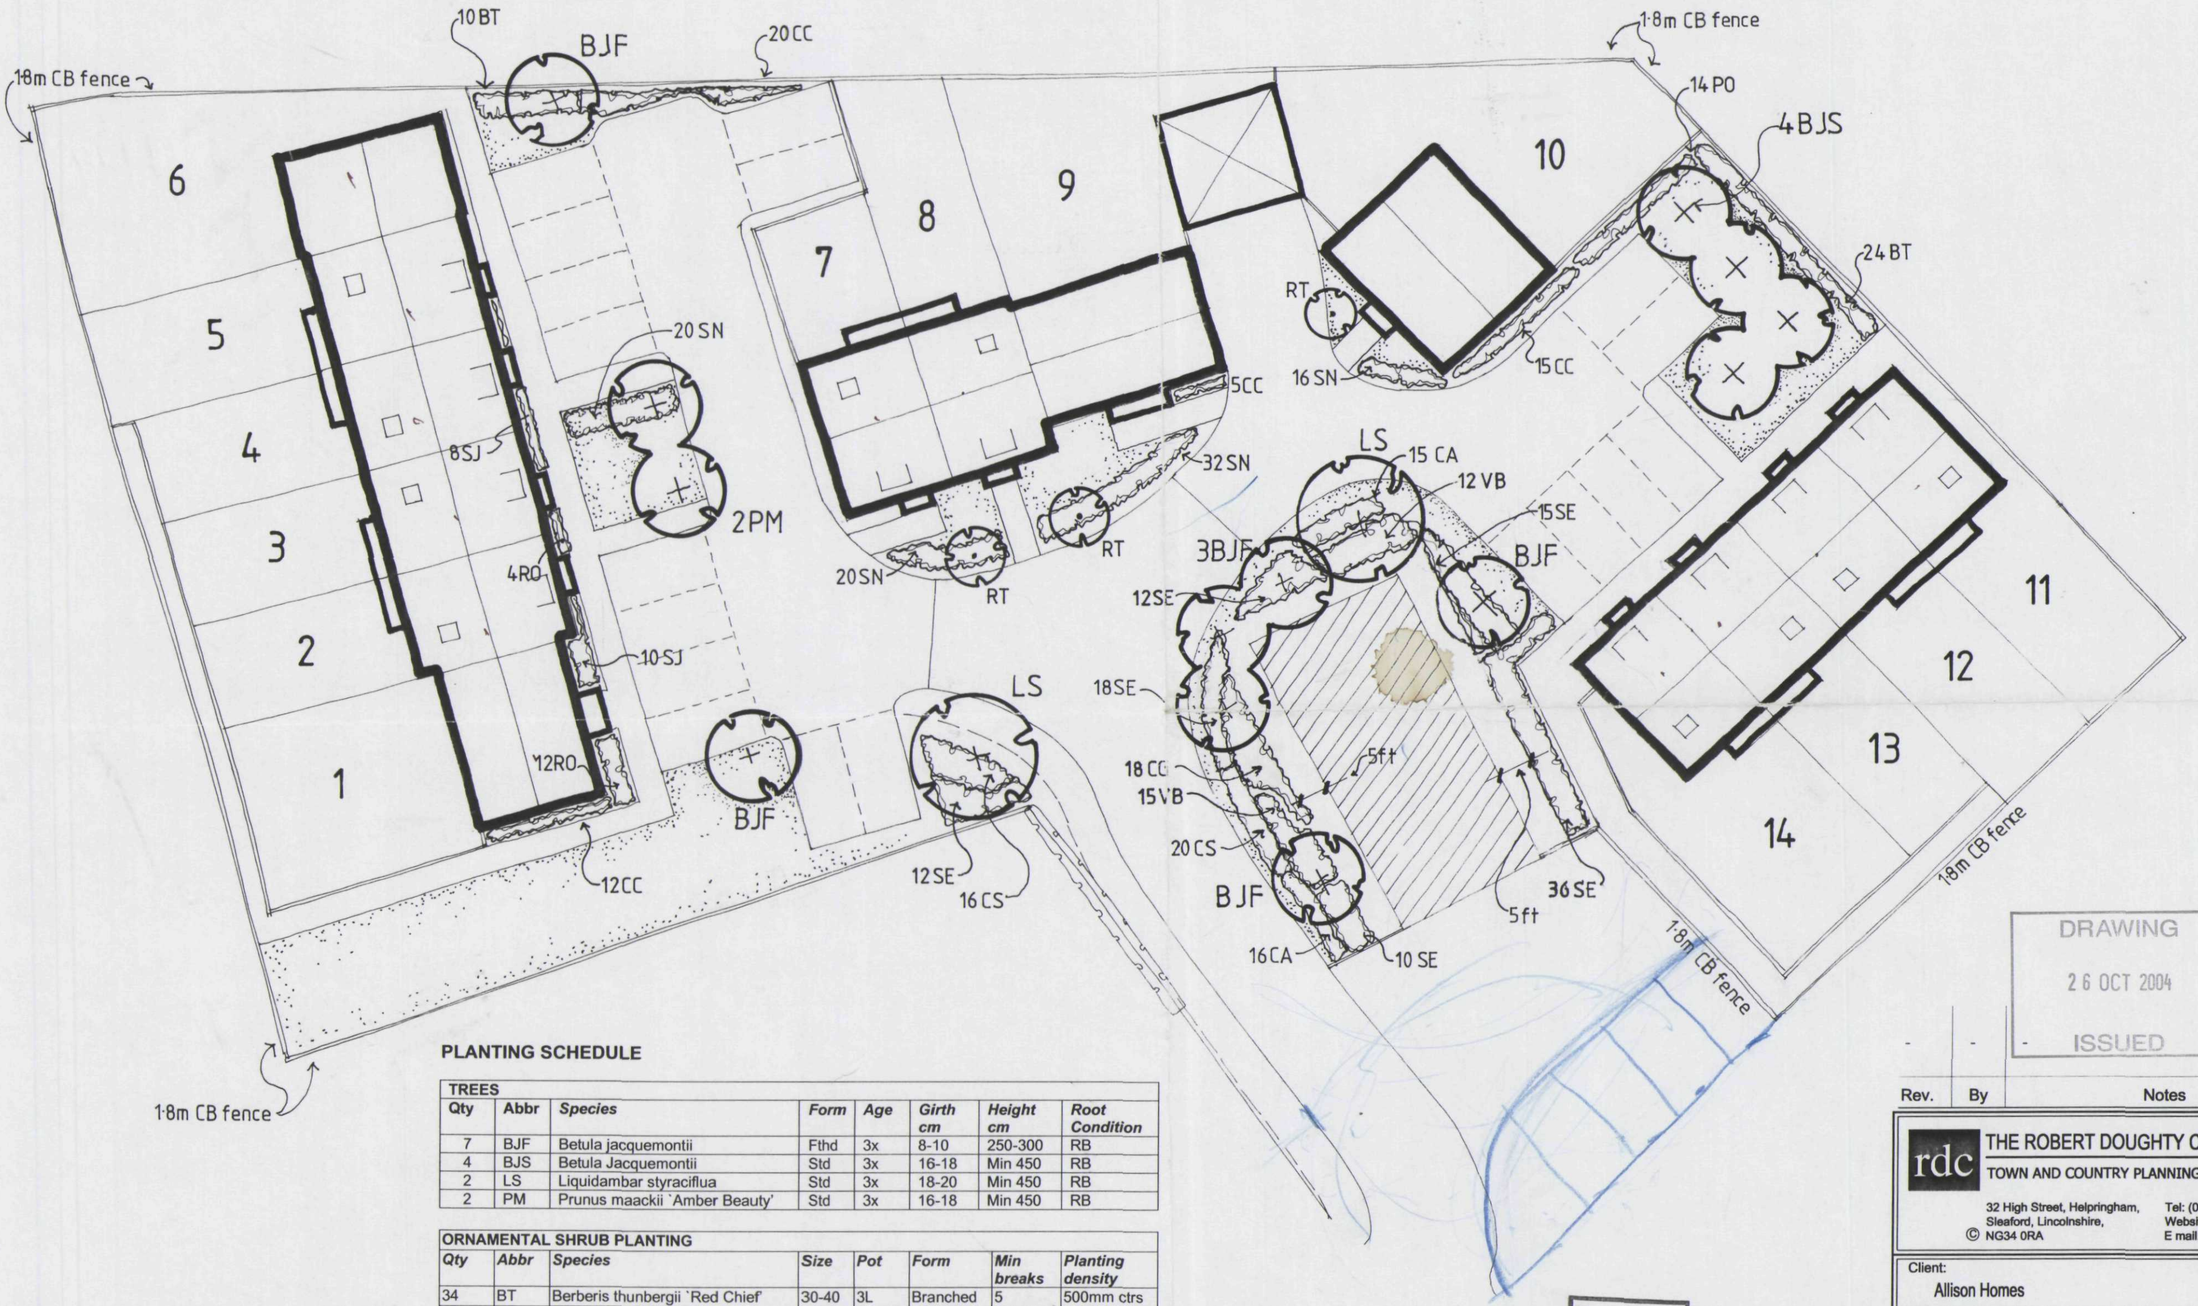


PLANTING SCHEDULE

TREES							
Qty	**Abbr**	***Species***	***Form***	***Age***	***Girth cm***	***Height cm***	***Root Condition***
7	BJF	Betula jacquemontii	Fthd	3x	8-10	250-300	RB
4	BJS	Betula Jacquemontii	Std	3x	16-18	Min 450	RB
2	LS	Liquidambar styraciflua	Std	3x	18-20	Min 450	RB
2	PM	Prunus maackii `Amber Beauty'	Std	3x	16-18	Min 450	RB

ORNAMENTAL SHRUB PLANTING							
Qty	***Abbr***	***Species***	***Size***	***Pot***	***Form***	***Min breaks***	***Planting density***
34	BT	Berberis thunbergii `Red Chief'	30-40	3L	Branched	5	500mm ctrs
52	CC	Ceanothus `Concha'	40-60	3L	Leader + laterals	3	500mm ctrs
31	CA	Cornus alba `Sibirica'	60-80	3L	Branched	3	4/m²
20	CS	Cornus stolonifera `Flaviramea'	60-80	3L	Branched	3	4/m²
18	CG	Cotinus `Grace'	30-40	3L	Branched	3	3/m²
14	PO	Pyracantha `Orange Charmer'	60-80	3L	Leader + laterals	3	500mm ctrs
3	RT	Rhus typhina `Laciniata'	100-120	10-12L	Specimen	3	Spot
16	RO	Rosmarinus officinalis `Miss Jessup's Upright'	40-60	3L	Bushy	4	4/m²
83	SE	Salix elaeagnos	40-60	3L	Branched	5	4/m²
18	SJ	Spiraea Japonica `Firelight'	20-30	3L	Bushy	6	5/m²
88	SN	Spiraea nipponica `Snowmound'	40-60	3L	Branched	5	5/m²
27	VB	Viburnum bodnantense `Dawn'	60-90	5L	Branched	3	3/m²

Planning SHDC
28 OCT 2004
Ref: 14561/04

DRAWING
26 OCT 2004
ISSUED

Rev.	By	Notes	Date
-	-	-	-

rdc THE ROBERT DOUGHTY CONSULTANCY LIMITED
TOWN AND COUNTRY PLANNING-LANDSCAPE ARCHITECTURE
32 High Street, Helpringham, Sleaford, Lincolnshire, NG34 0RA
Tel: (01529) 421646 Fax: (01529) 421358
Website: www.rdc-landplan.co.uk
E mail: admin@rdc-landplan.co.uk

Client: Allison Homes

Project: Banbury Close, Spalding

Drawing title: DETAILED PLANTING PLAN

Job No.	Drawing No.	Rev.	Drawn
520/69	PL 01		AC
Scale		**Date**	**Checked**
1:200		September 2004	

DO NOT SCALE from this drawing. All measurements should be checked against on site conditions and any discrepancies should be brought to the attention of the Robert Doughty Consultancy.