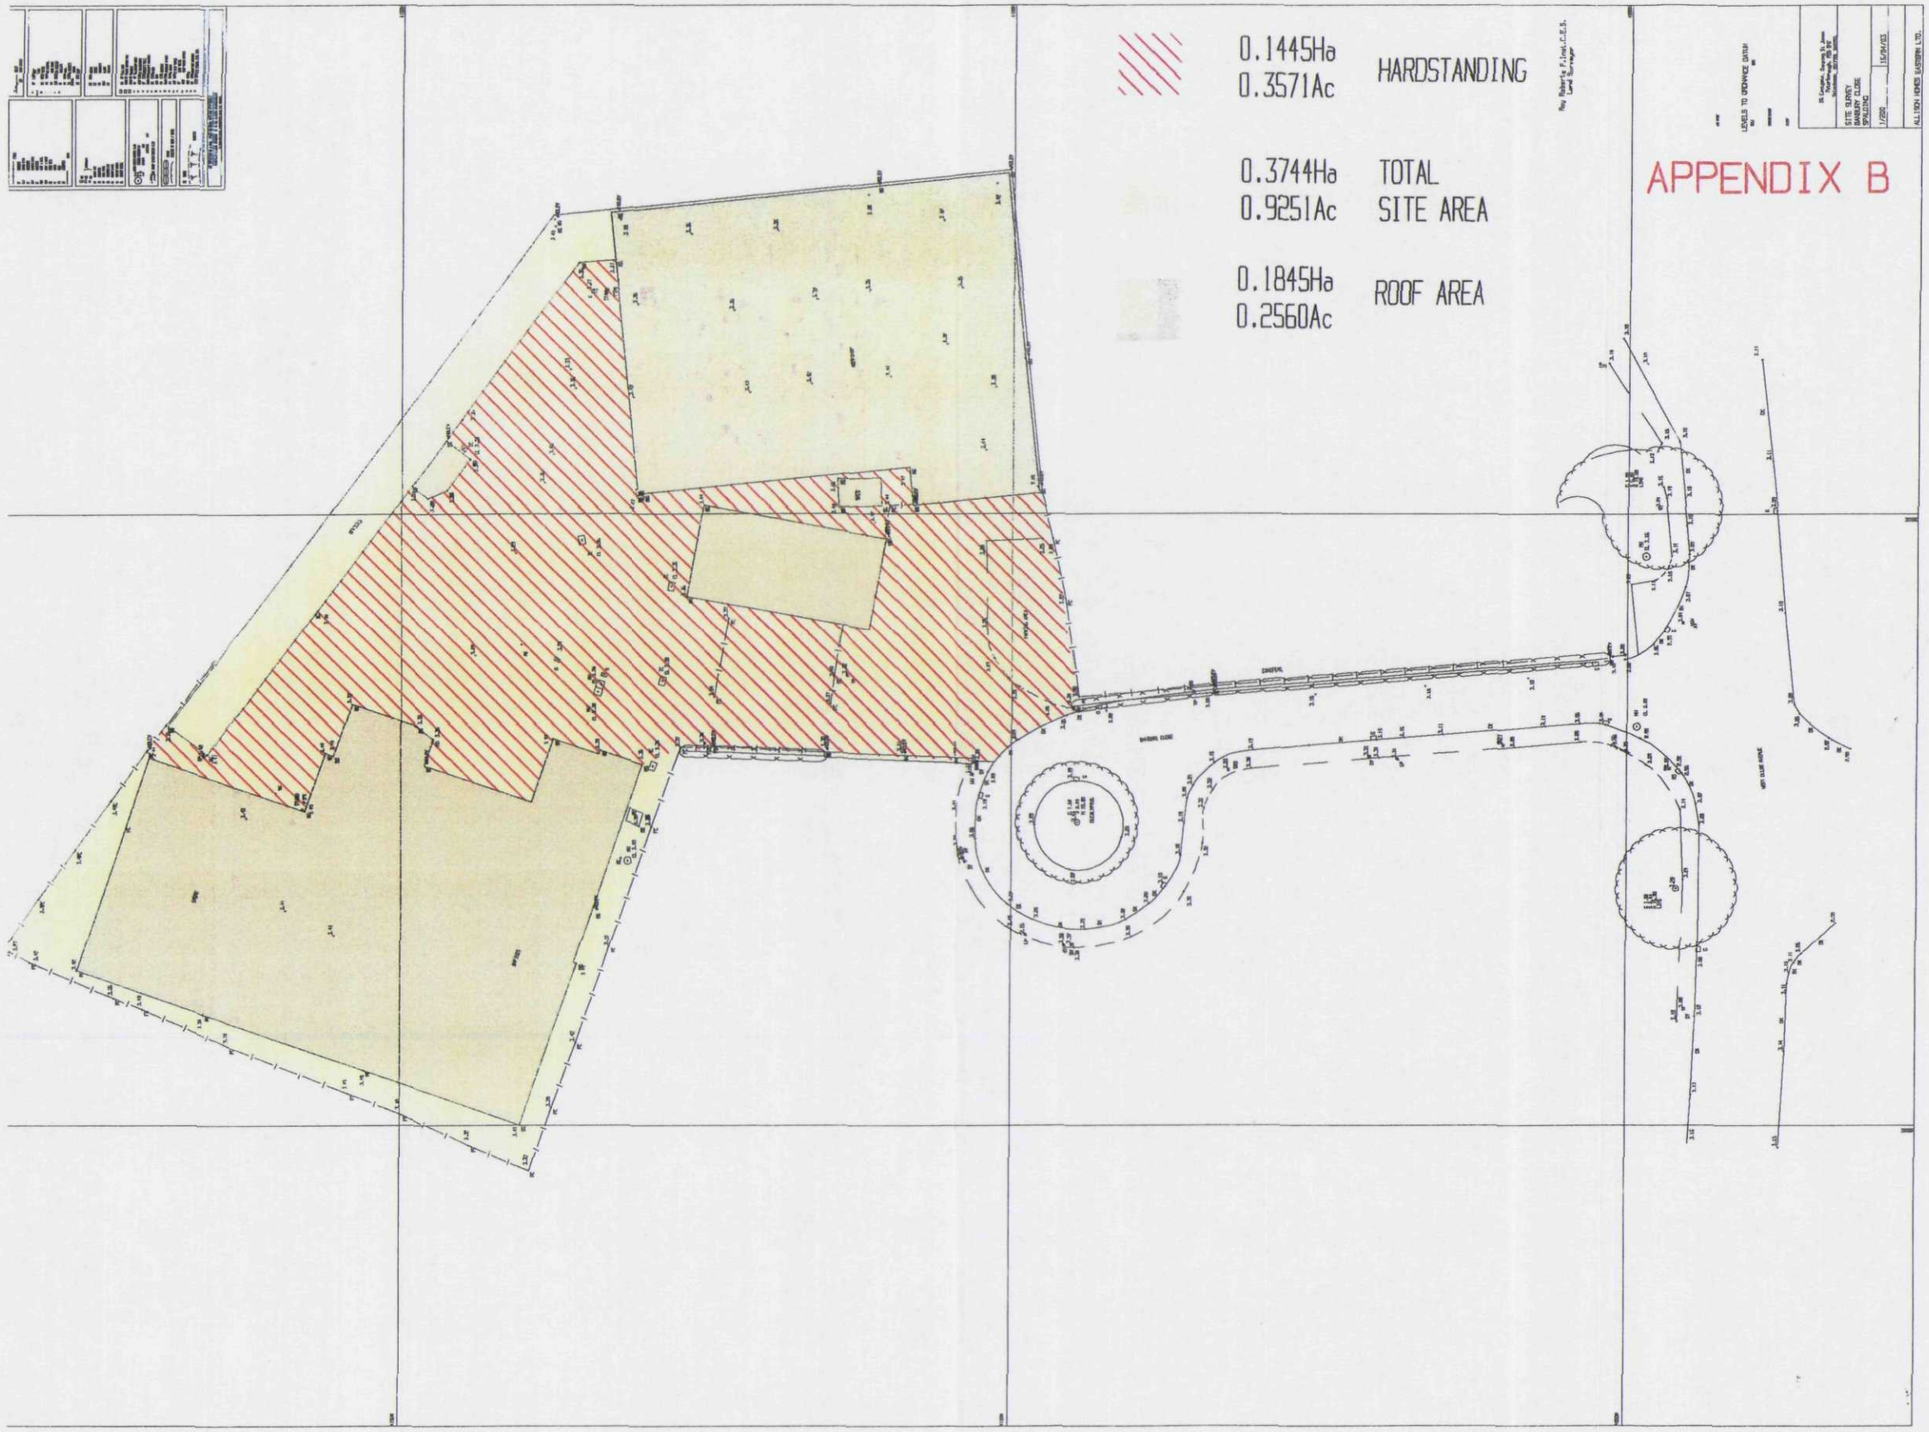

0.1445Ha
0.3571Ac
HARDSTANDING
0.3744Ha
0.9251Ac
TOTAL
SITE AREA
0.1845Ha
0.2560Ac
ROOF AREA
APPENDIX B
SITE SURVEY
BANBURY CLOSE
DRAWING
ALLTECH HOMES EASTERN LTD.