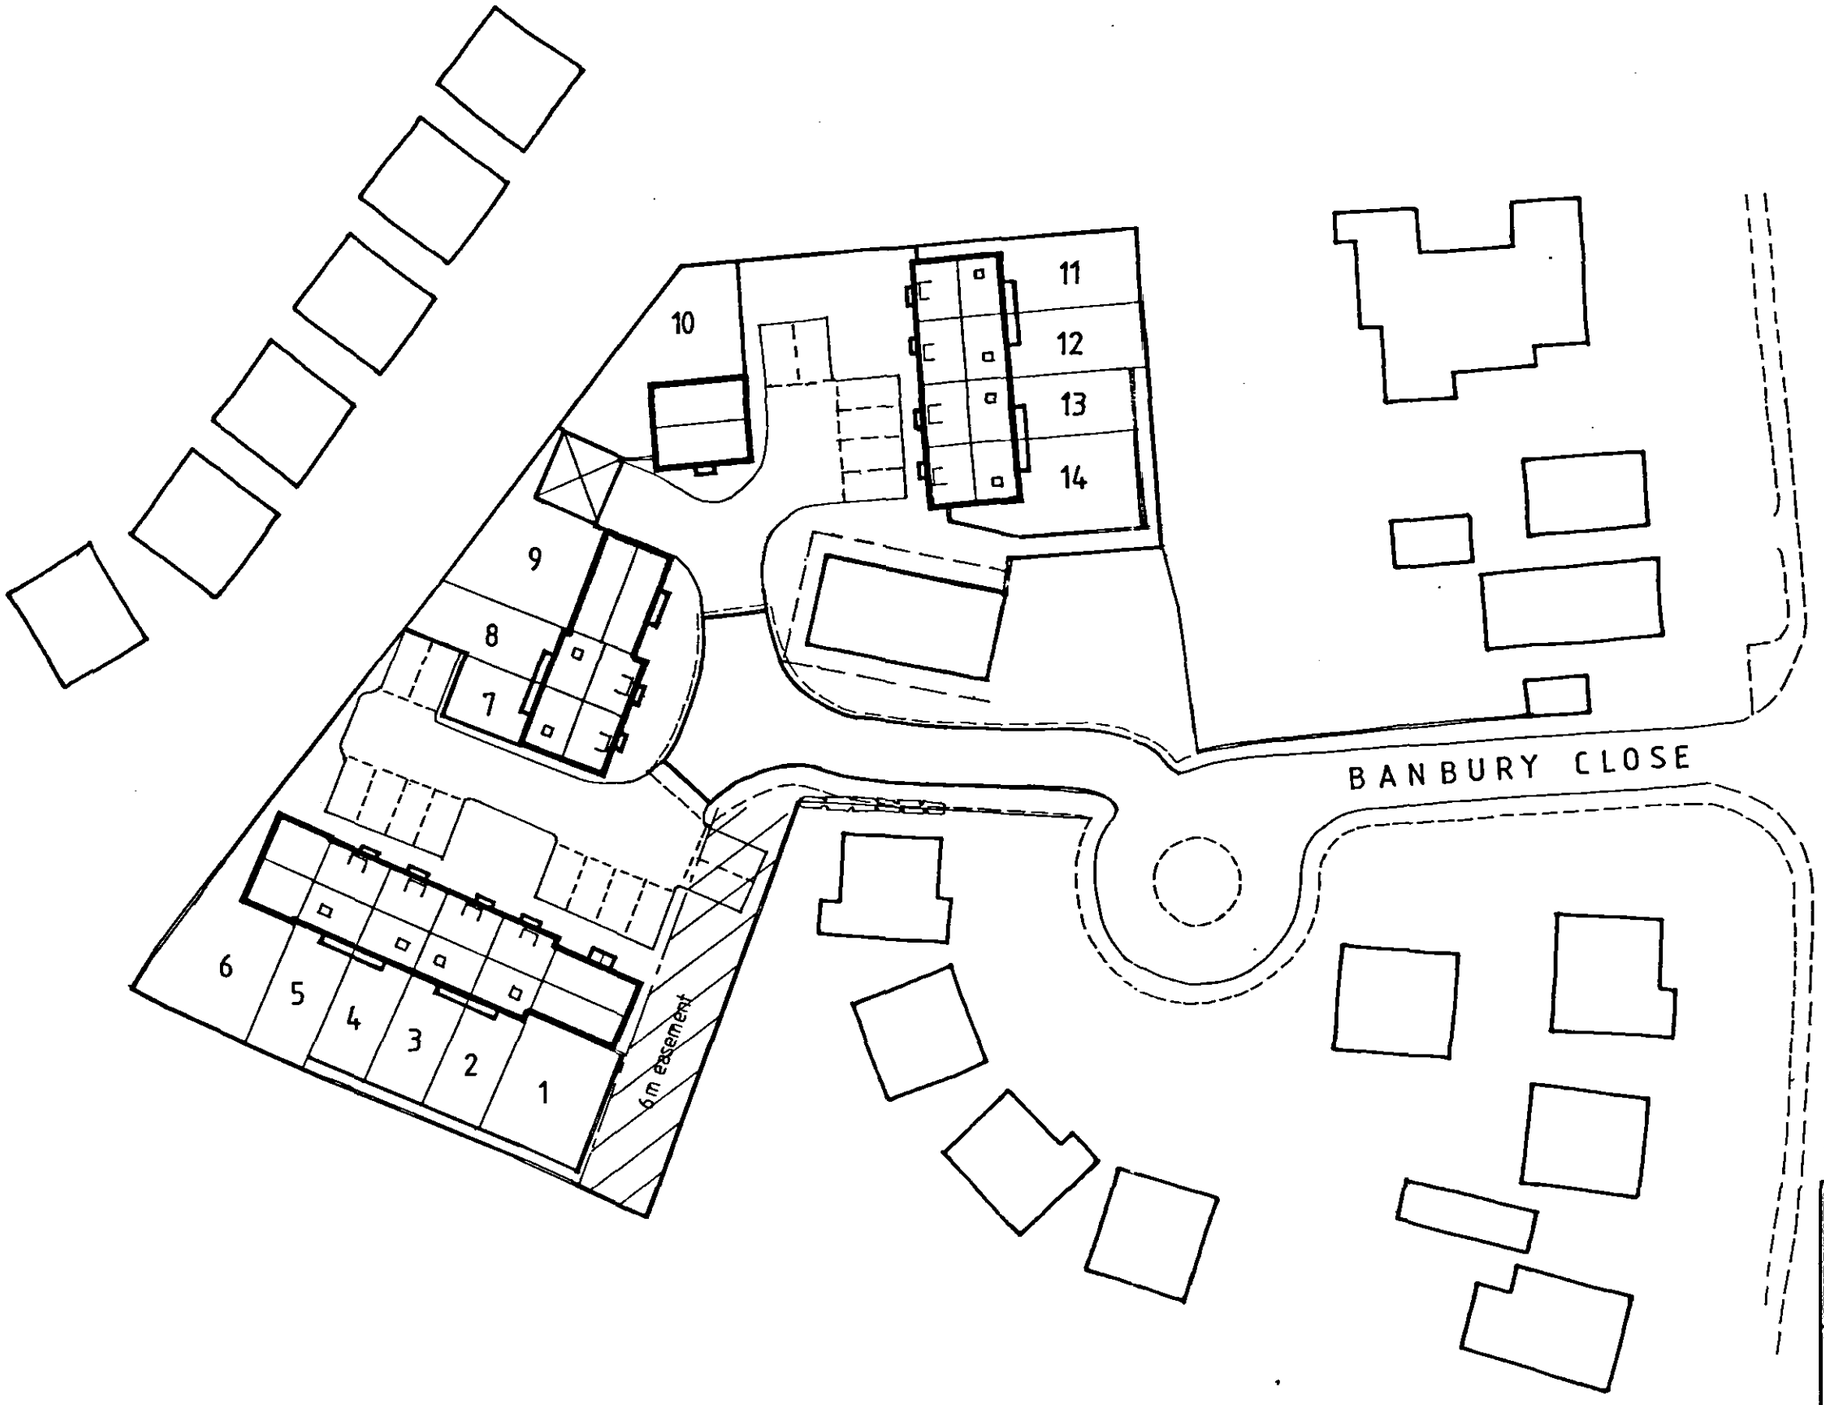


HOUSING SCHEDULE

Plot	*Housetype*
1	Ashby
2	Levrington
3	Levrington
4	Levrington
5	Levrington
6	Alton
7	Levrington
8	Levrington
9	Ashby
10	Morcott
11	Levrington
12	Levrington
13	Levrington
14	Levrington

Planning
2 8 OCT 2004
Ref: 1456/04

Rev.	By	Notes	Date

THE ROBERT DOUGHTY CONSULTANCY LIMITED
TOWN AND COUNTRY PLANNING-LANDSCAPE ARCHITECTURE
32 High Street, Helpringham, Sleaford, Lincolnshire, NG34 0RA
Tel: (01529) 421646 Fax: (01529) 421358
Website: www.rdc-landplan.demon.co.uk
E mail: admin@rdc-landplan.demon.co.uk

Client: ALLISON HOMES

Project: BANBURY CLOSE SPALDING

Drawing title: RESIDENTIAL LAYOUT

Job No.	Drawing No.	Rev.	Drawn
520/69	01		GJ
Scale 1:500		Date 09/04	Checked

DO NOT SCALE from this drawing. All measurements should be checked against on site conditions and any discrepancies should be brought to the attention of the Robert Doughty Consultancy