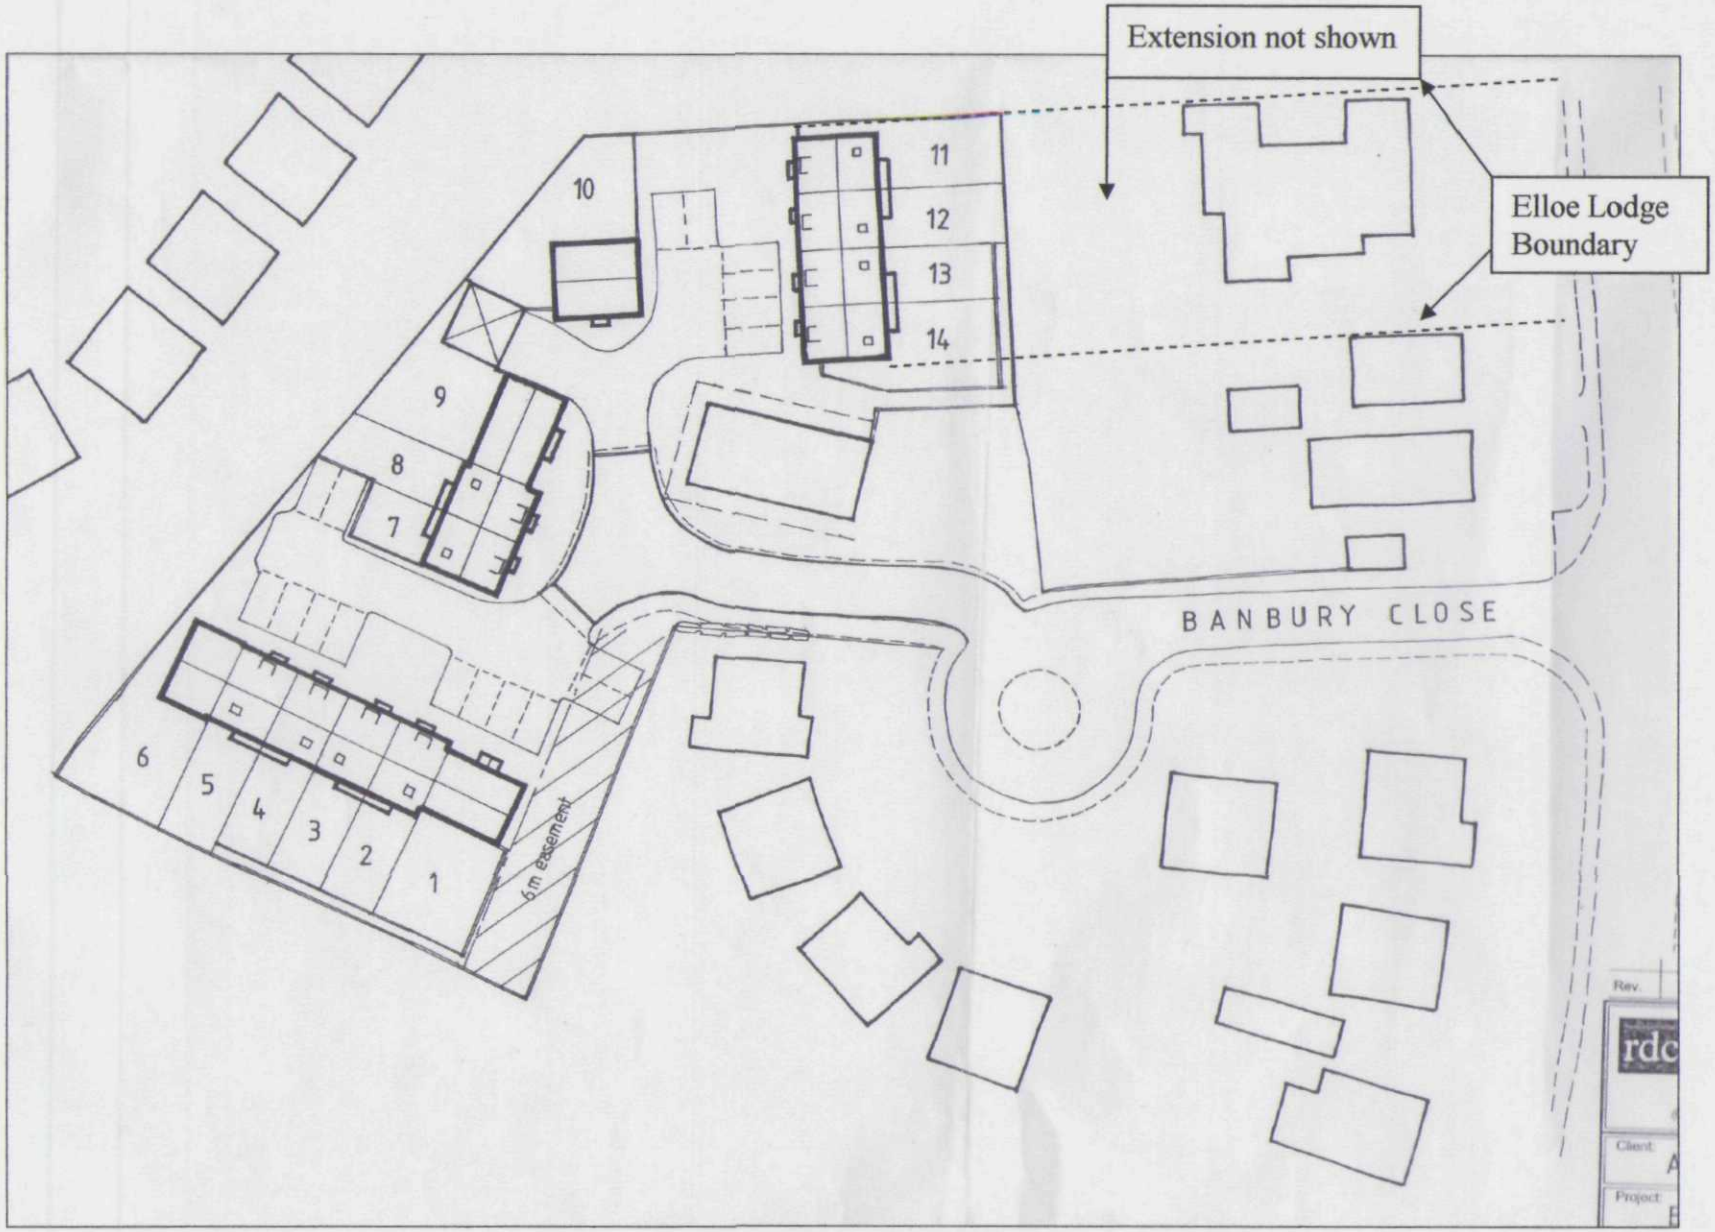


Residential Layout Drawing (job no 520/69) 03

Objection to Planning Application No: H16/1456/04

Erection of one detached and 13 terraced houses with associated parking off Banbury Close, Spalding