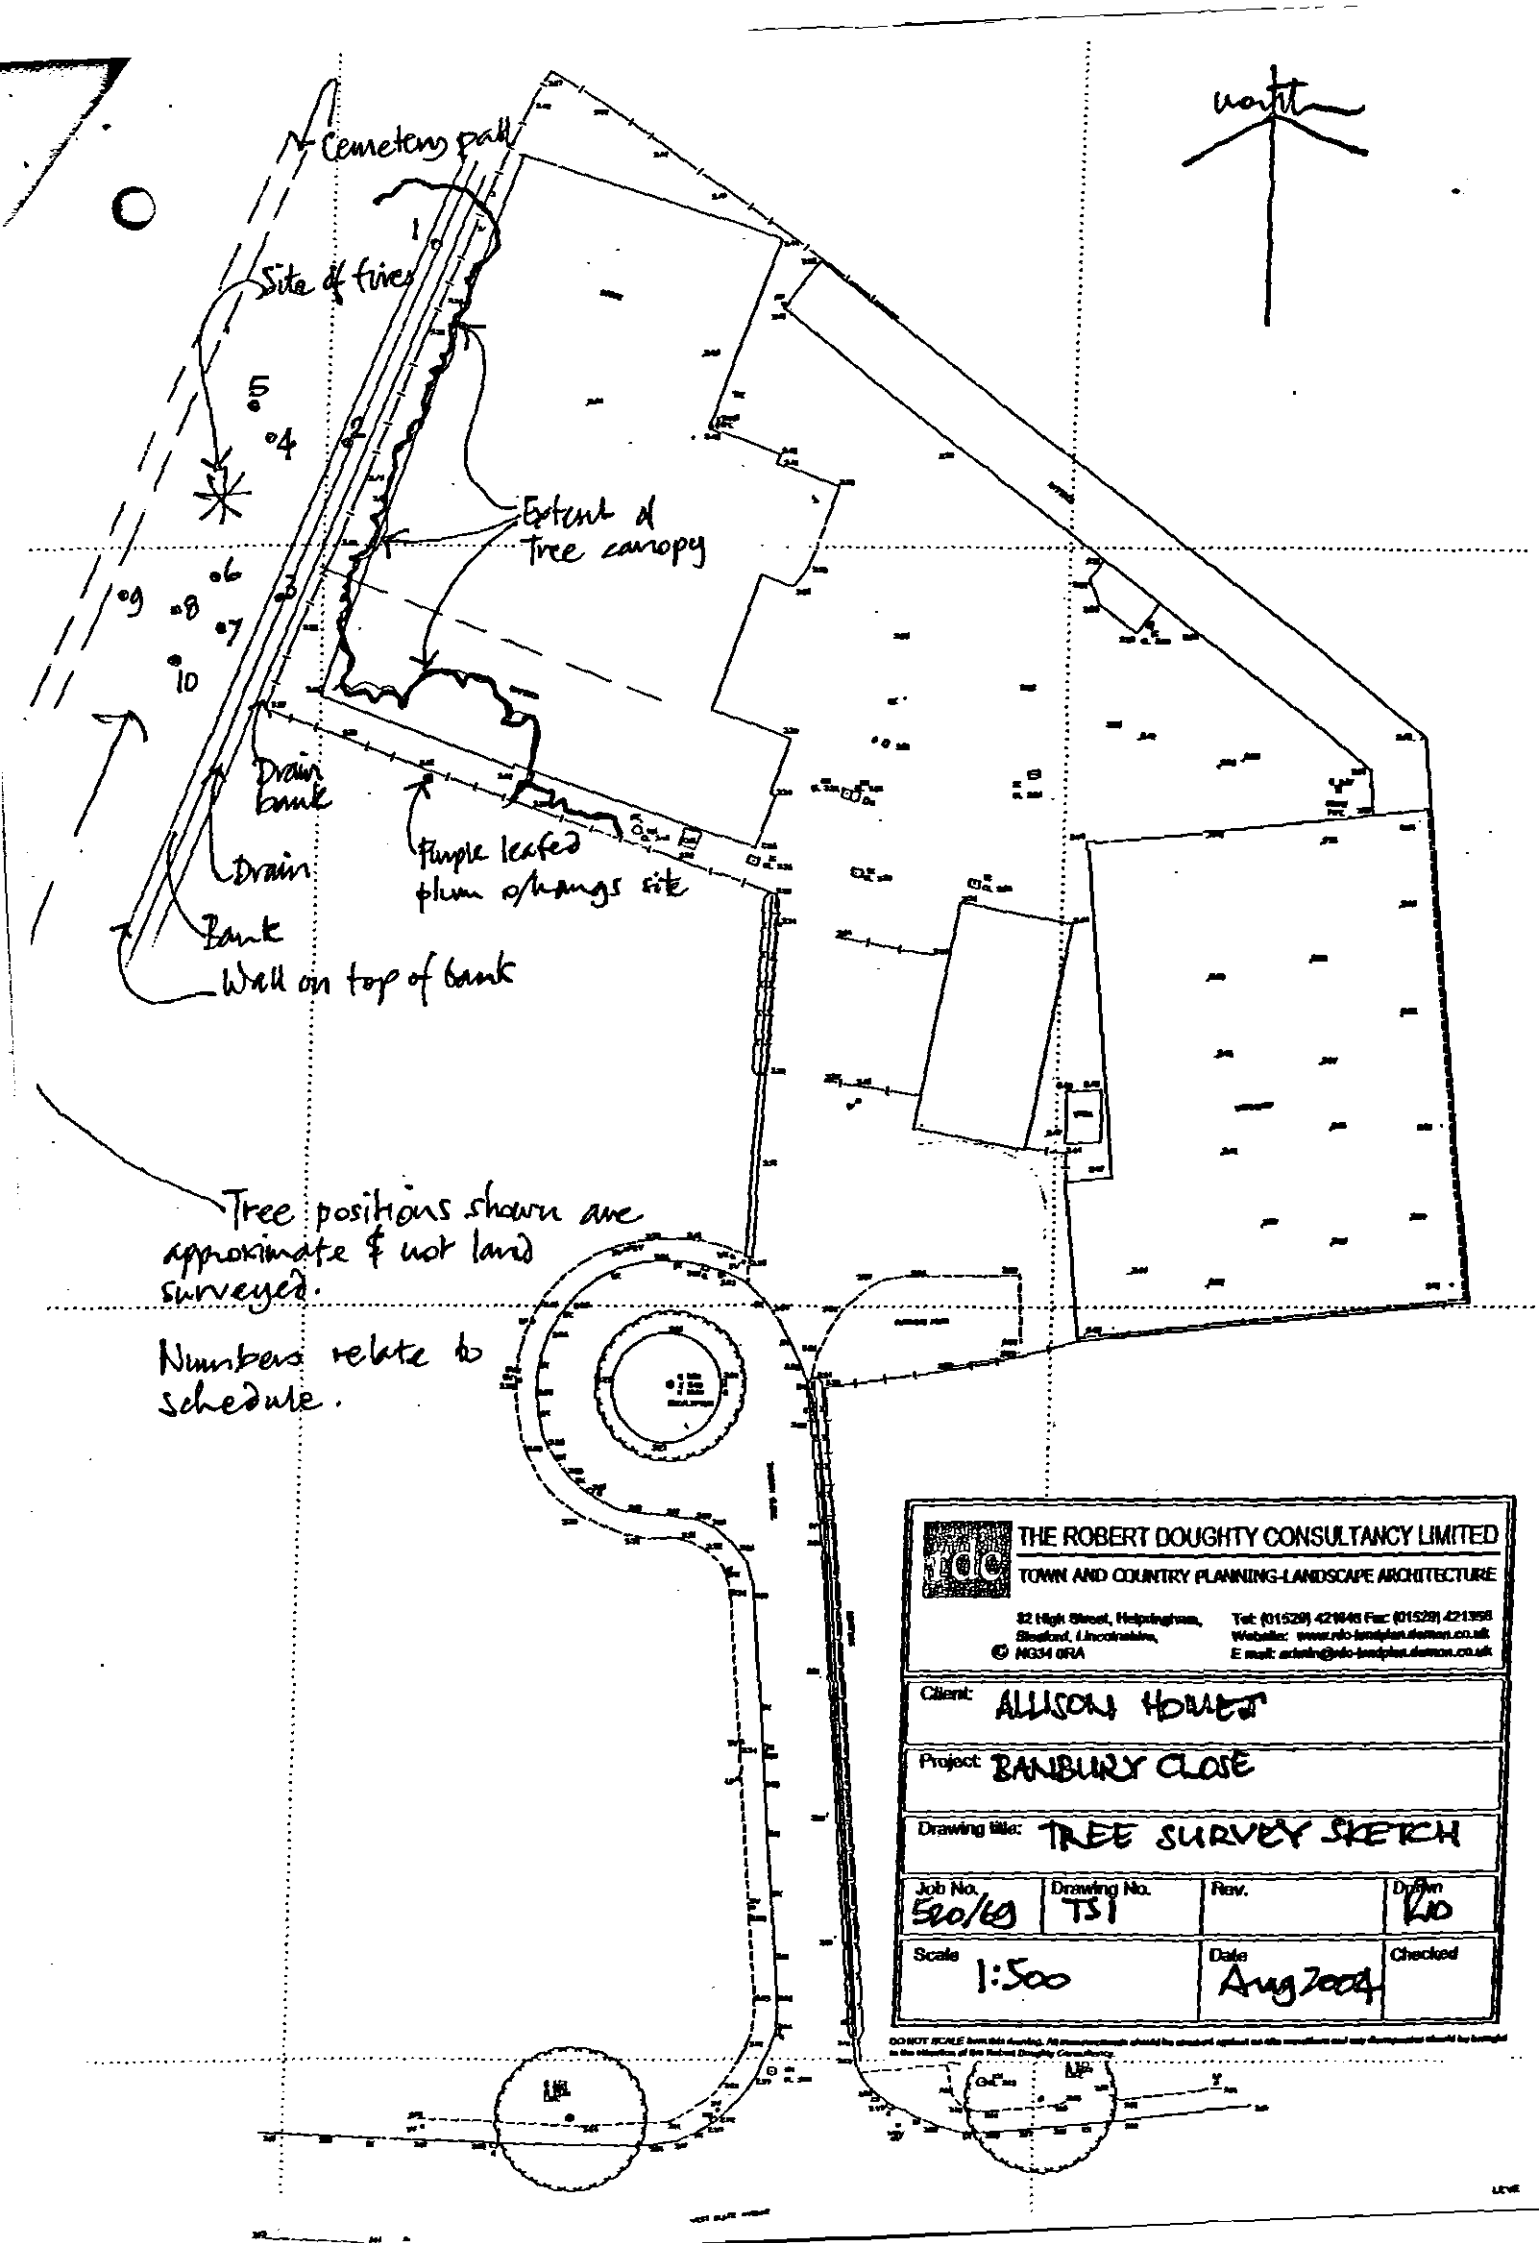

north
Cemetery path
Site of fires
1
2
3
4
5
6
7
8
9
10
Extent of tree canopy
Drain
Bank
Drain
Bank
Wall on top of bank
Purple leafed plum o/hangs site
Tree positions shown are approximate & not land surveyed.
Numbers relate to schedule.
THE ROBERT DOUGHTY CONSULTANCY LIMITED
TOWN AND COUNTRY PLANNING-LANDSCAPE ARCHITECTURE
Client: ALLISON HOMES
Project: BANBURY CLOSE
Drawing title: TREE SURVEY SKETCH
Job No. 520/69
Drawing No. TS1
Rev.
Drawn RD
Scale 1:500
Date Aug 2004
Checked