

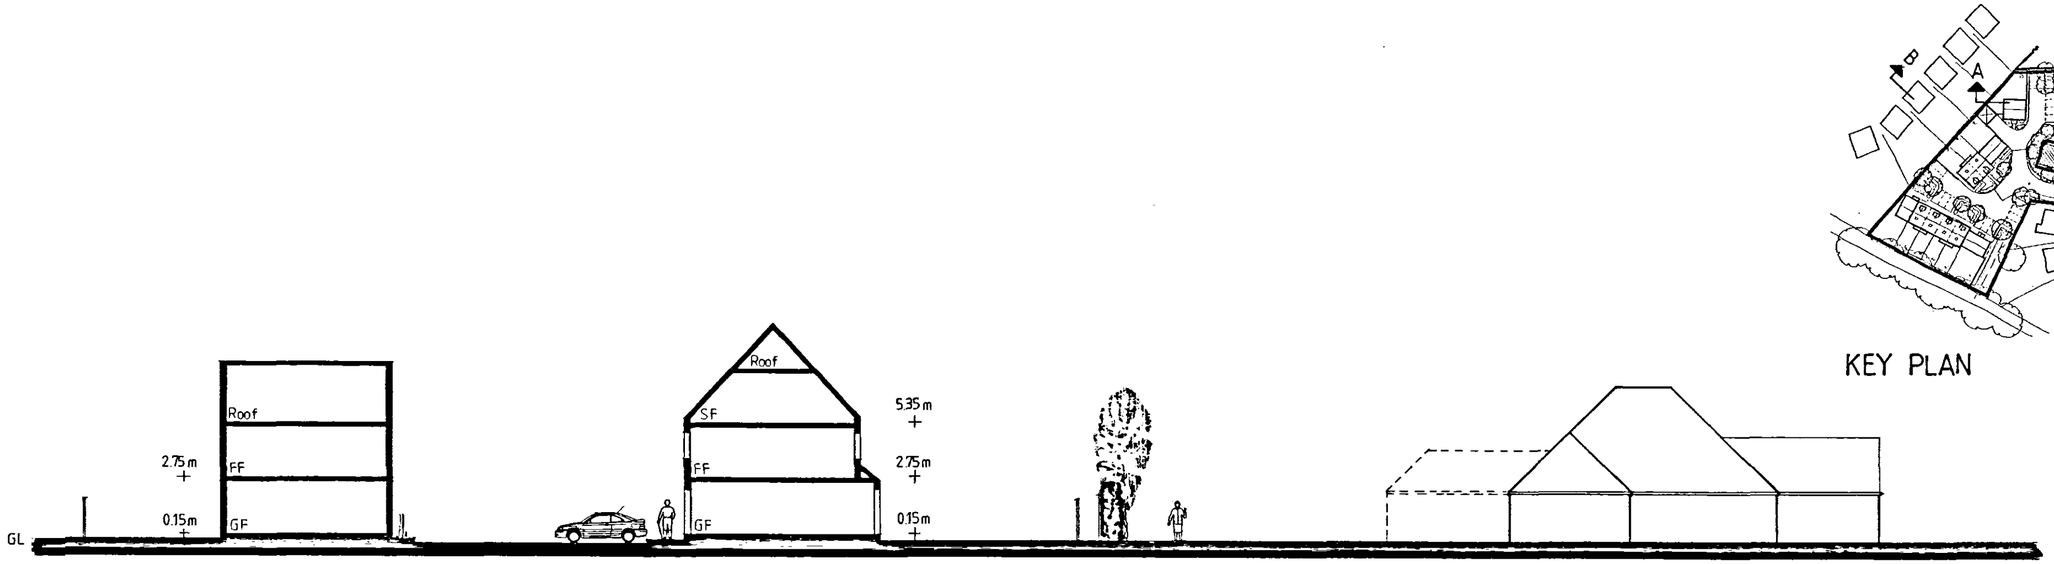


Plot 10 Plot 13 Elloe Lodge

A-A

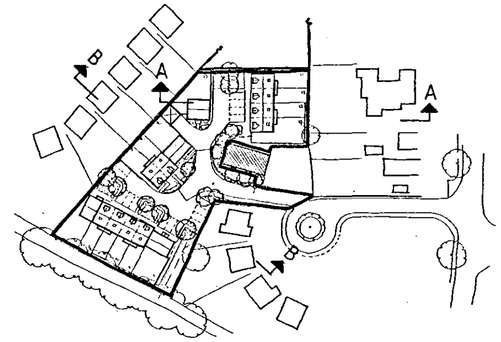

KEY PLAN

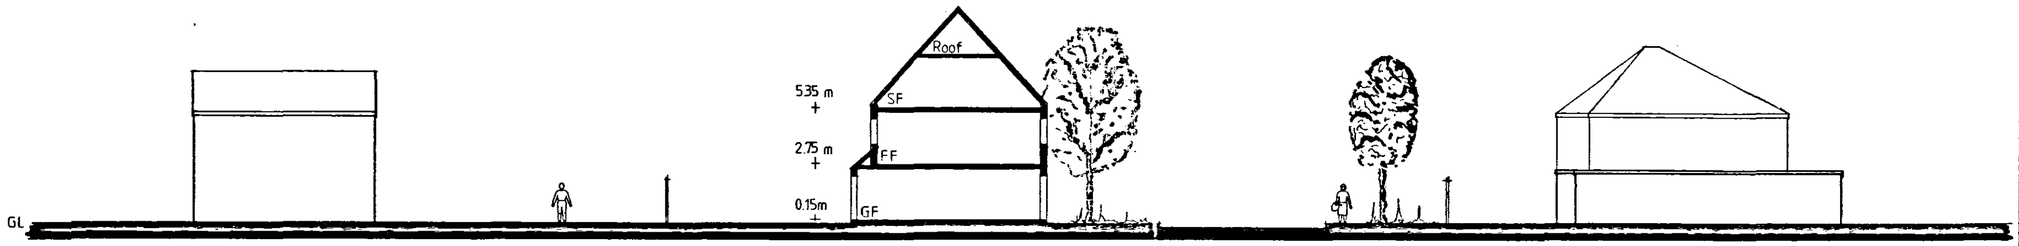

48 Ladywood Road Plot 8 5 Banbury Close

B-B

Date:	Description:

R E V I S I O N S

ALLISON Homes

Allison House, Banbury Close, West Elloe Avenue
Spalding, Lincs. PE11 2BS

Telephone (01775) 724701 · Fax (01775) 762153
email: headoffice@allisonhomes.org

Allison Homes Eastern Limited is a Kier Residential company.

Project:
Banbury Close,
Spalding.

Drawing Title:
Site Sections

Date:	Scales:
20/07/04	1:200 at A2
Reference No:	**Drawn:** KB
Drawing No: SS/01	**Revision:**

Do not scale directly from this drawing.
All discrepancies to be brought to the attention of the above office.

SHDC Planning & Development
28 OCT 2004
Ref: 1456/04